TENNESSEE D.O.T.
DESIGN DIVISION
FILE NO.

| TYPE | YEAR | PROJECT NO. | SHEET NO. |
|---|---|---|---|
| R.O.W. | 2013 | HRRR/HSIP-2480(10) | 4C |
| CONST. | 2014 | HRRR/HSIP-2480(10) | 4C |

NEW ERA RD.
78946-2414-94
78946-3409-94

SEVIER CO.
(R.O.W.)
(CONST.)

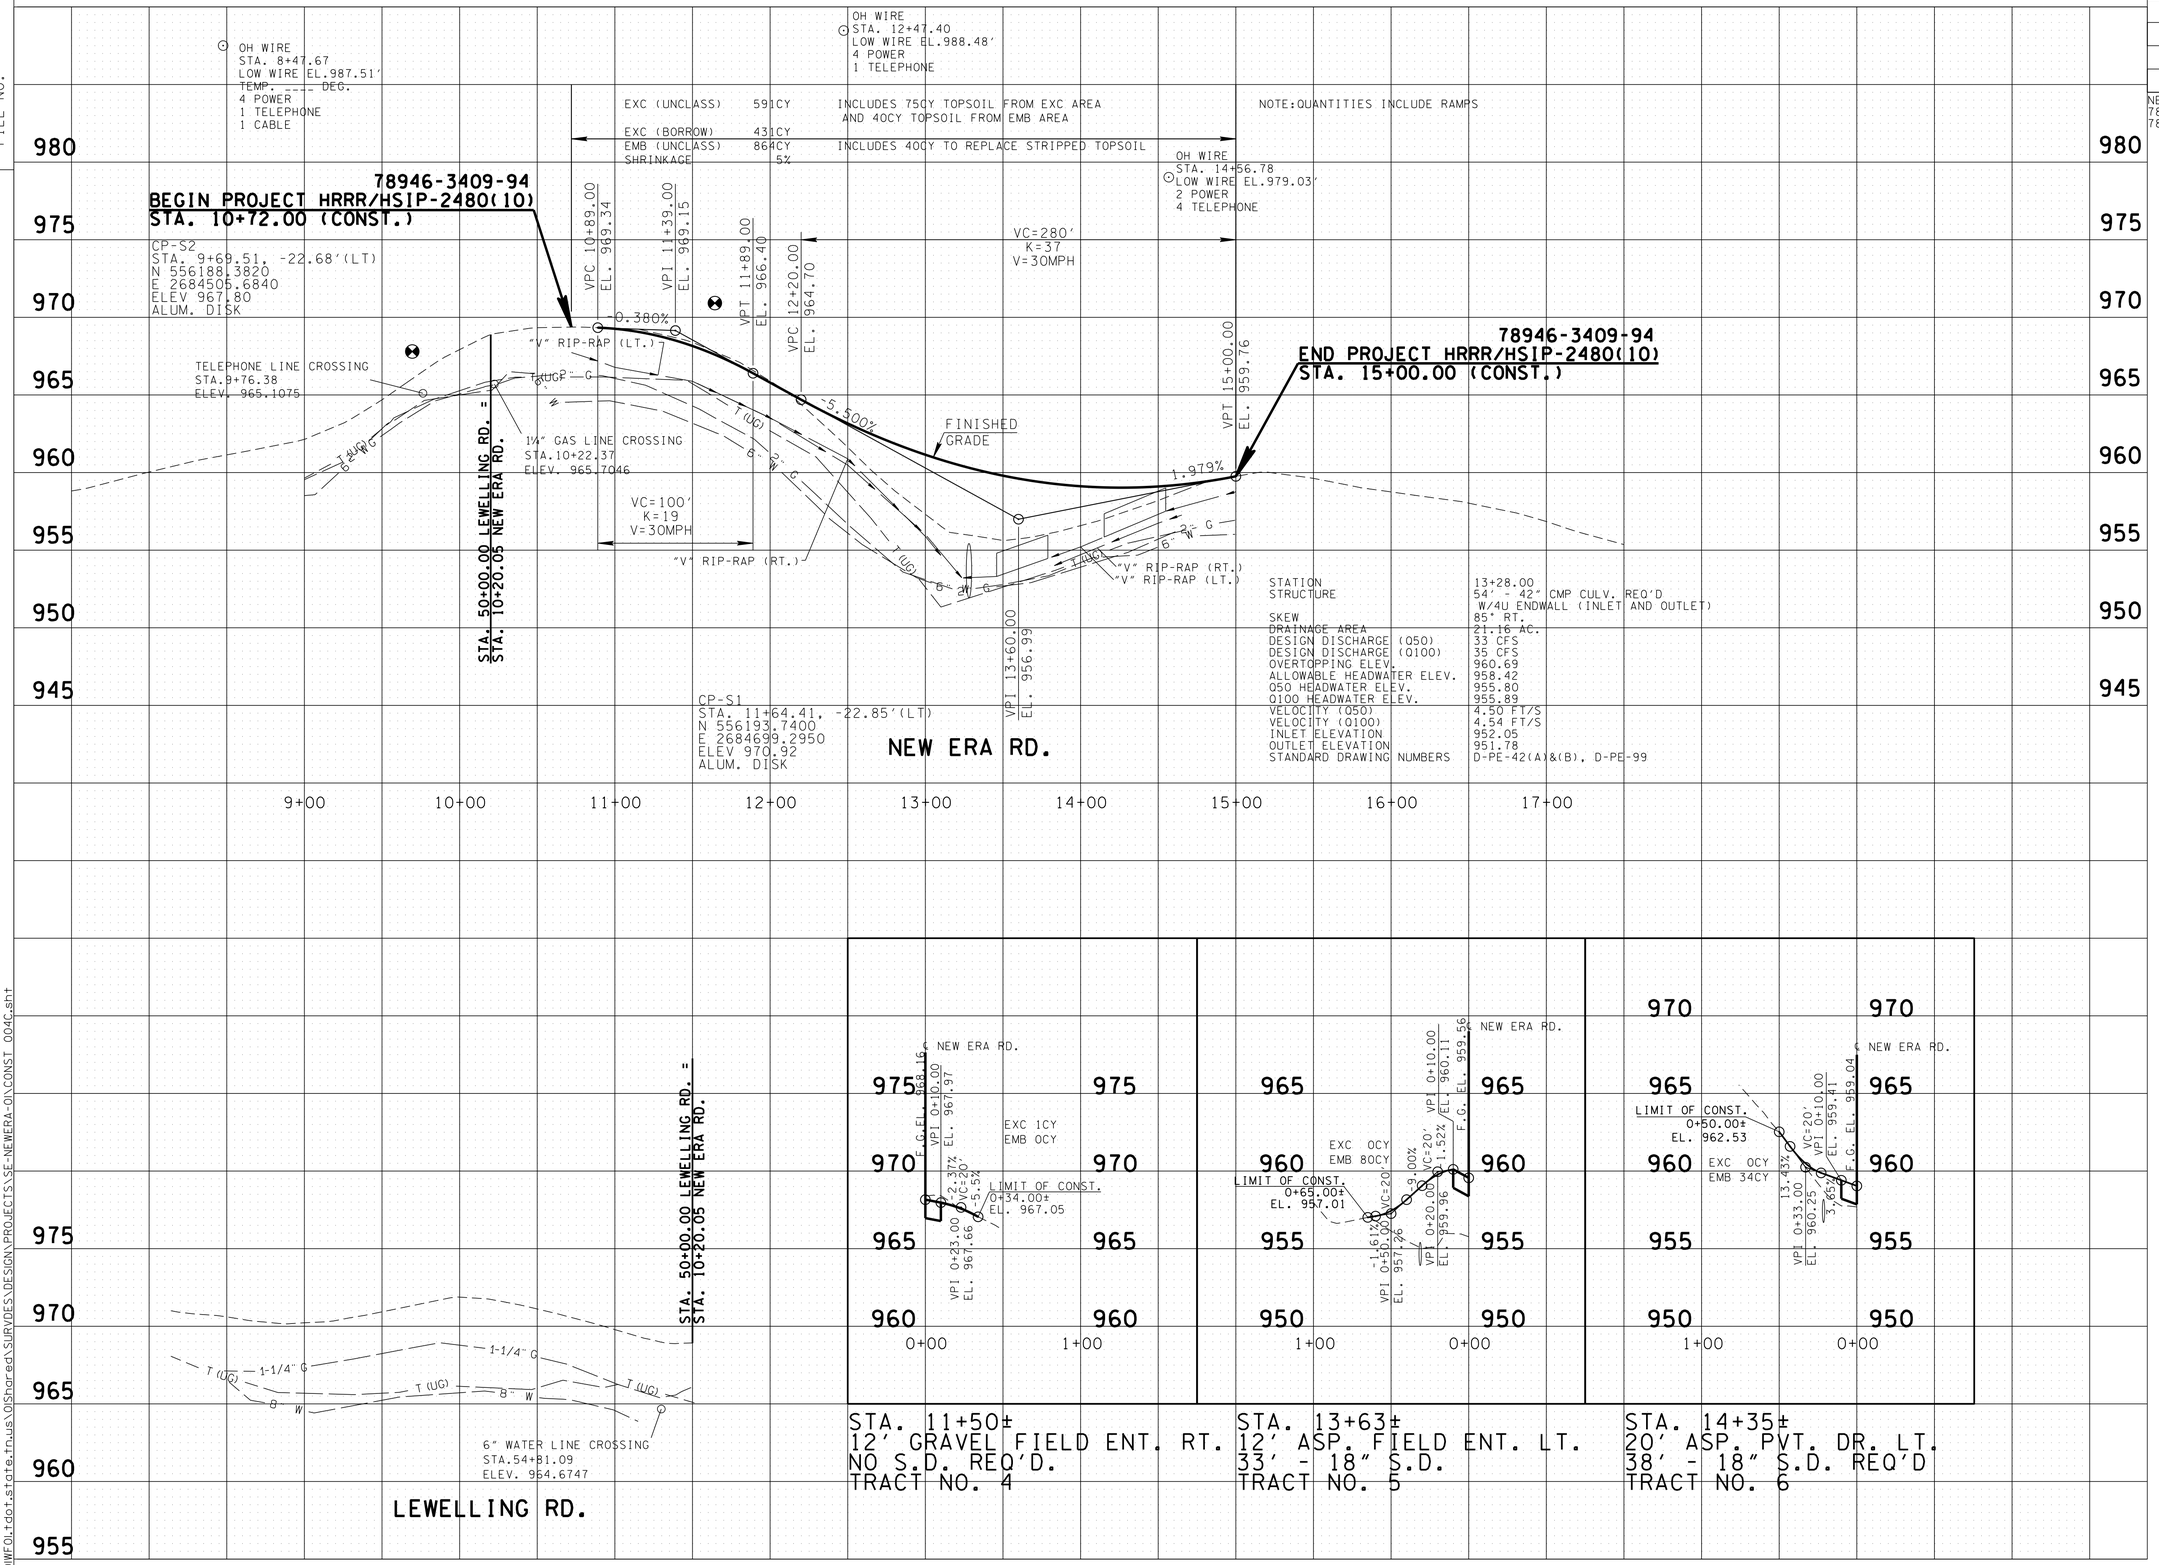


SEALED BY

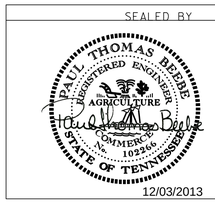


12/03/2013

STATE OF TENNESSEE
DEPARTMENT OF TRANSPORTATION

# PROFILE

STA.10+72.00 TO STA.15+00.00

SCALE: 1"=50' HORIZ.
1"=5' VERT.

03-DEC-2013 09:37
\\JOWFO\tdot.state.tn.us\Shared\SURVDES\DESIGN\PROJECTS\SE-NEWERA-0\CONST 004C.sht