TYPE	YEAR	PROJECT NO.	SHEET NO.
UTILITIES	2013	STP/NH-SIP-37(16)	3
CONST.	2014	STP/NH-SIP-37(16)	4

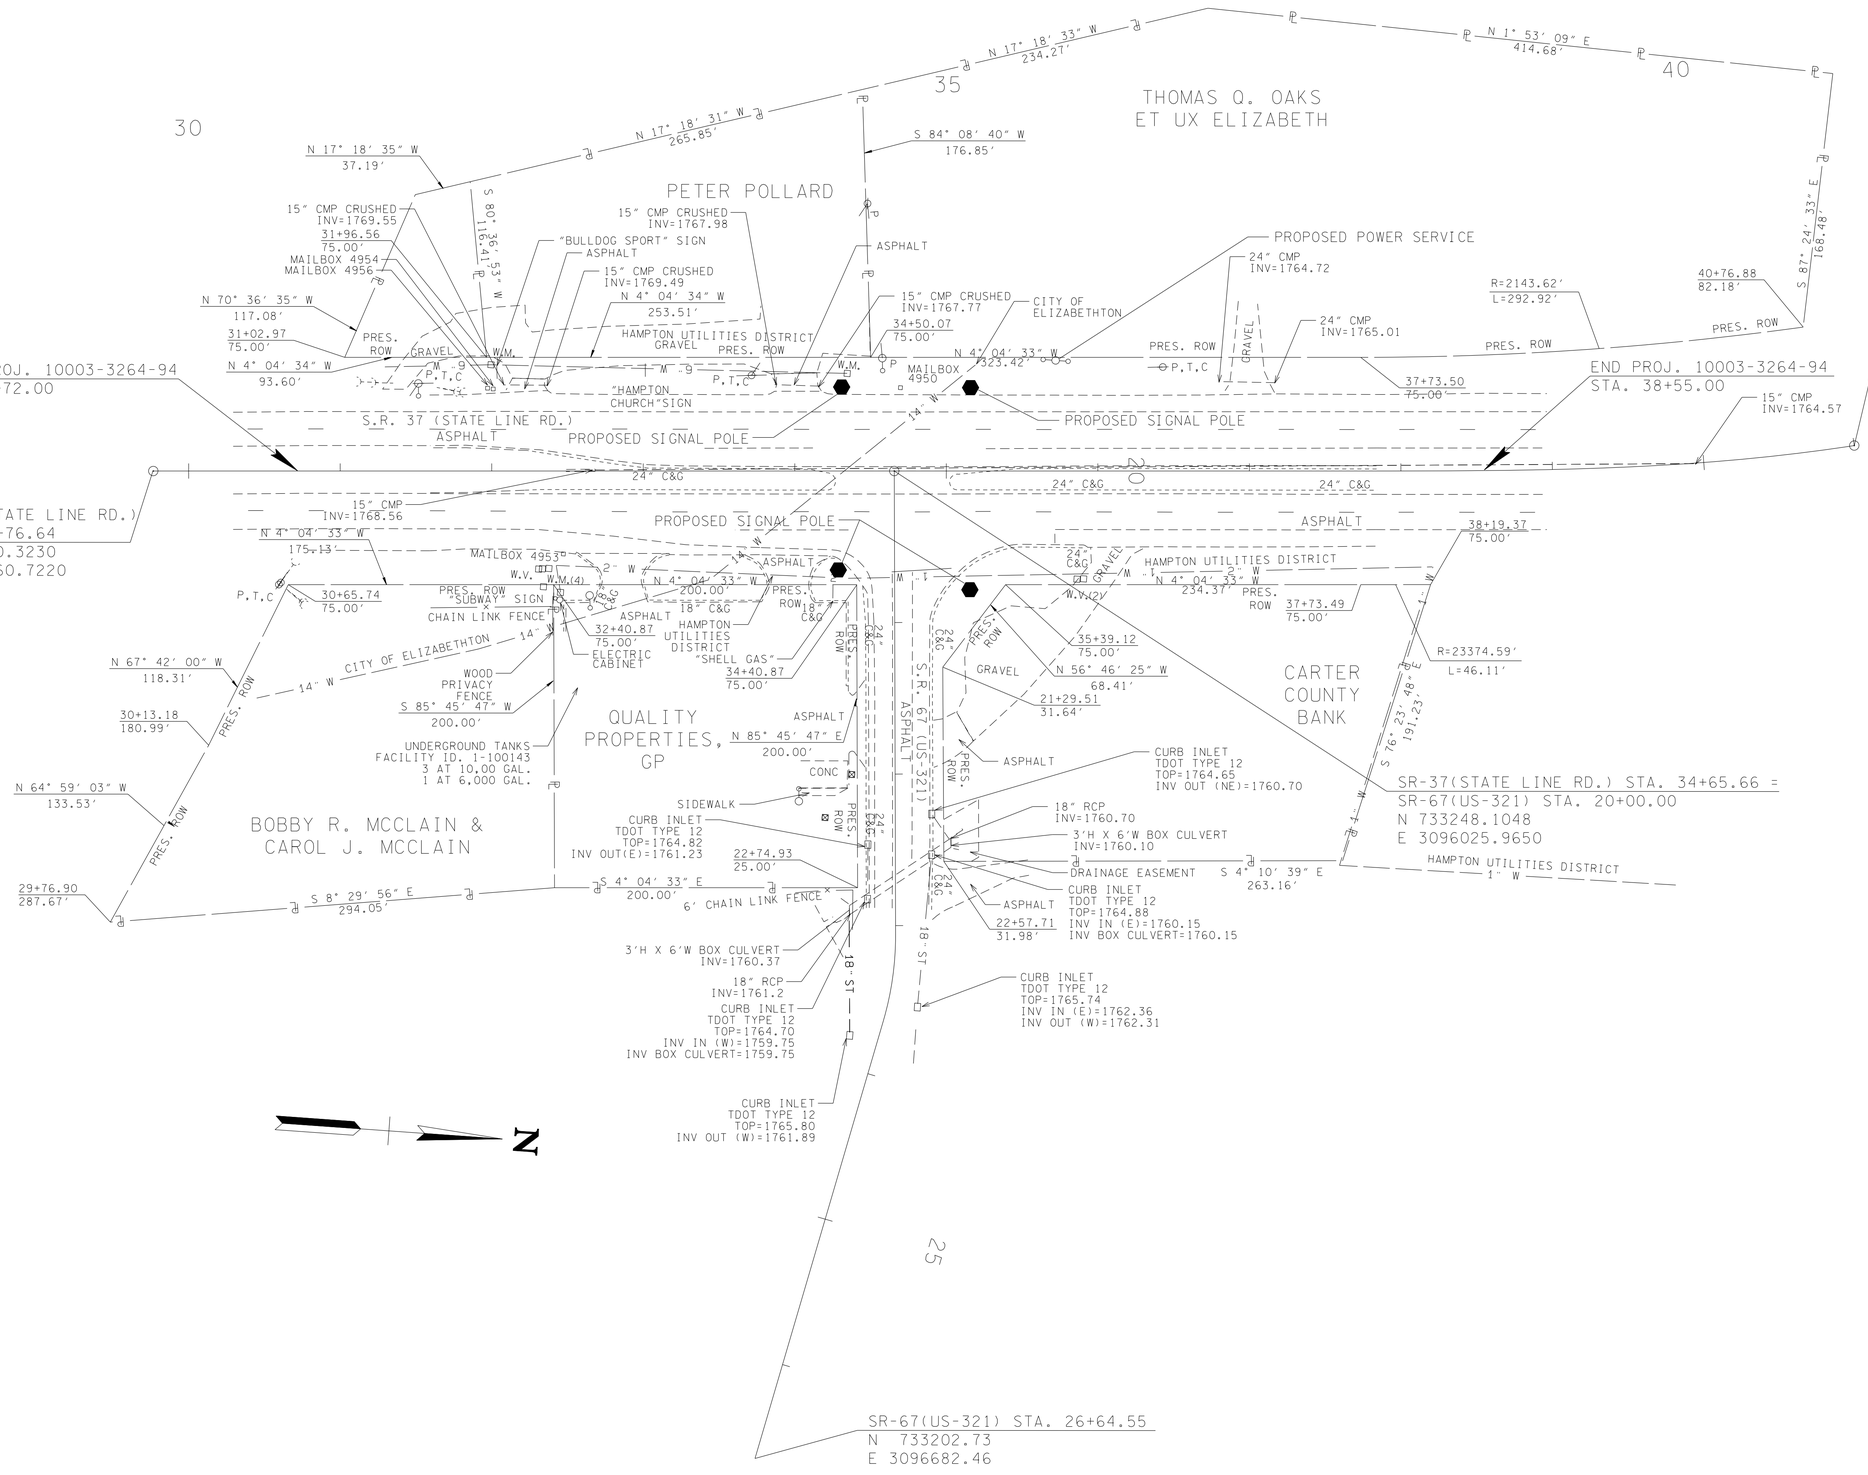

SEALED BY

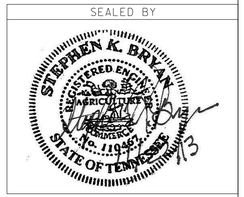

COORDINATES ARE NAD/83(1995), ARE DATUM ADJUSTED BY THE FACTOR OF 1.0001 AND TIED TO THE TGRN. ALL ELEVATIONS ARE REFERENCED TO THE NAVD 1988.

STATE OF TENNESSEE
DEPARTMENT OF TRANSPORTATION

PRESENT LAYOUT

SCALE: 1"=50'

11/22/2013 10:26:03 AM
g:\NAI2\0074\Road\Construction Plans\004 - Present Layout.sht