TYPE	YEAR	PROJECT NO.	SHEET NO.
UTILITIES	2013	STP/NH-SIP-37(16)	4
CONST.	2014	STP/NH-SIP-37(16)	5

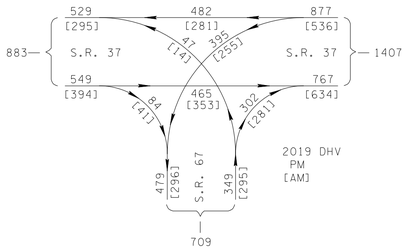

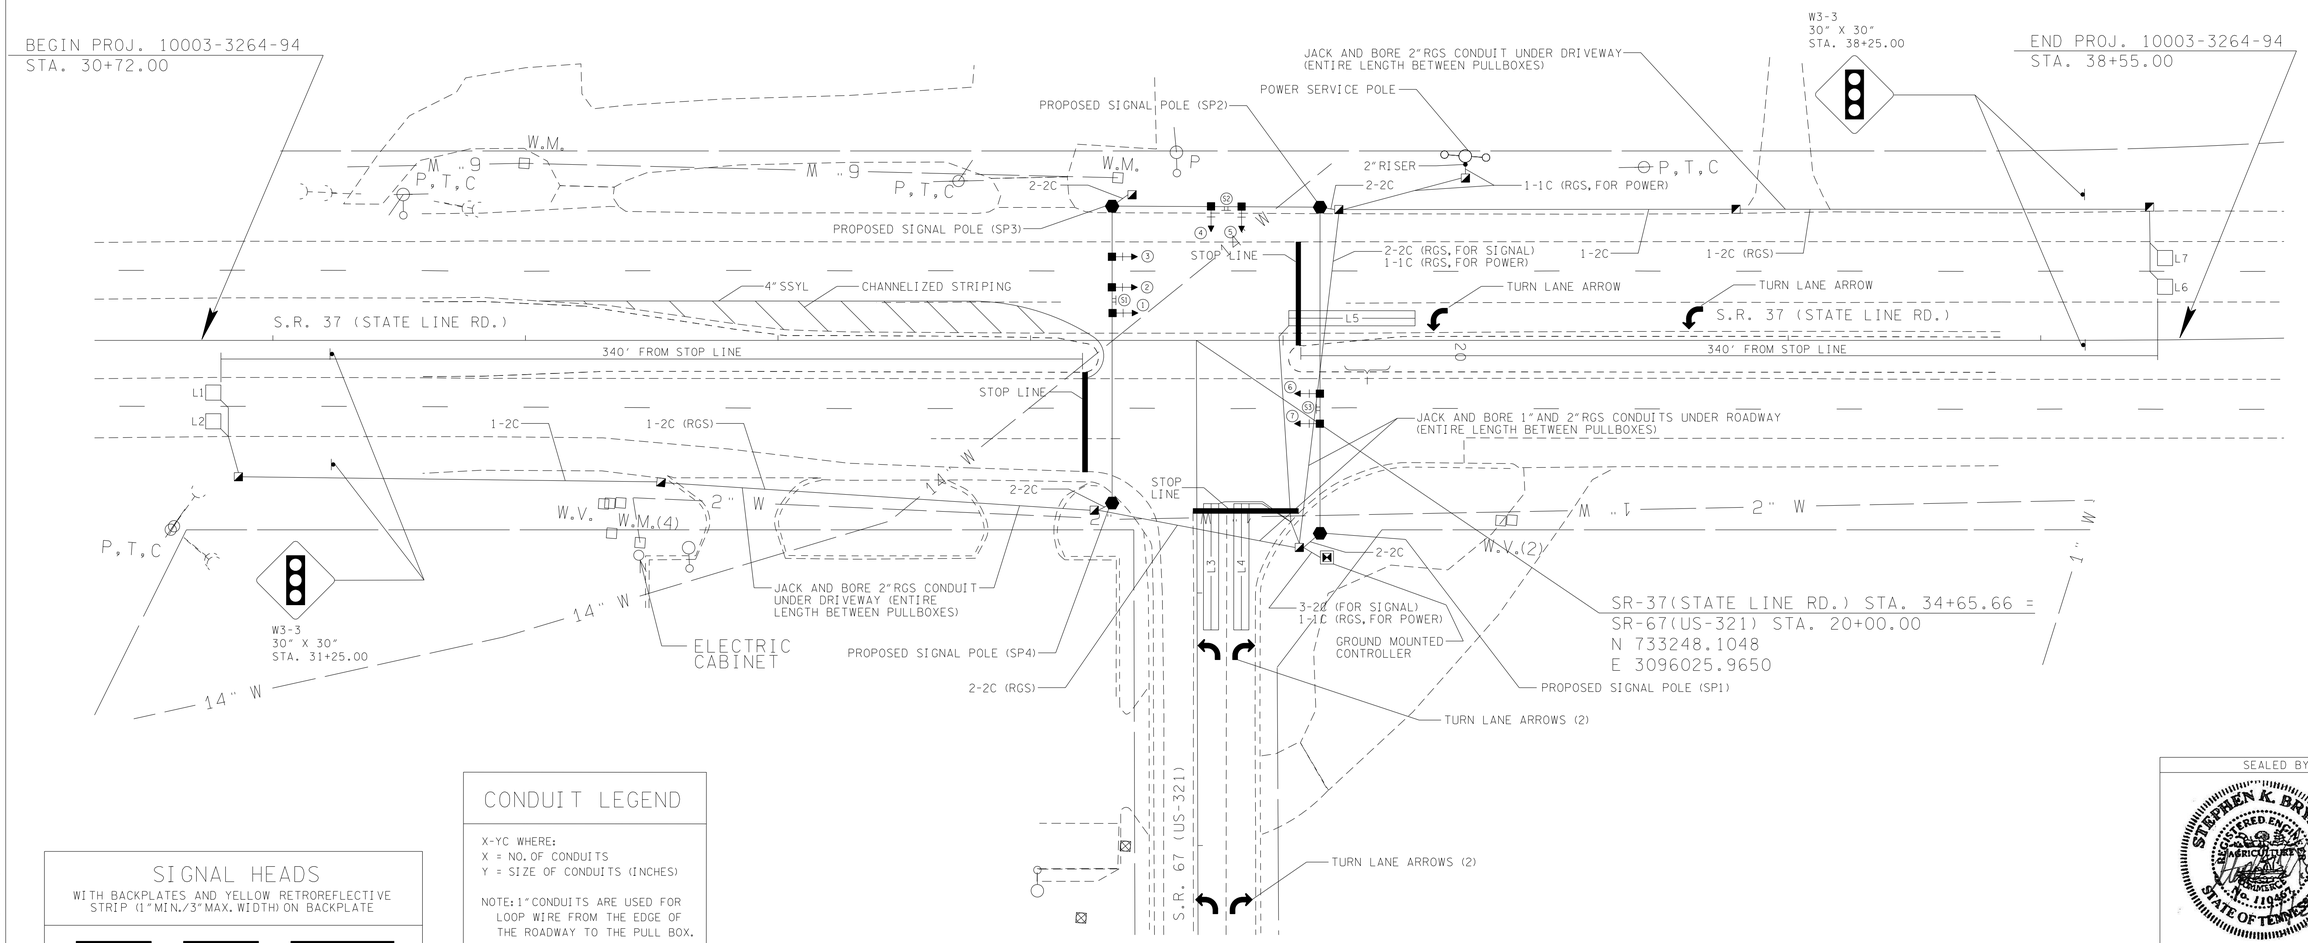

CONDUIT LEGEND

X-YC WHERE:
X = NO. OF CONDUITS
Y = SIZE OF CONDUITS (INCHES)

NOTE: 1" CONDUITS ARE USED FOR LOOP WIRE FROM THE EDGE OF THE ROADWAY TO THE PULL BOX.

SIGNAL HEADS

WITH BACKPLATES AND YELLOW RETROREFLECTIVE STRIP (1" MIN./3" MAX. WIDTH) ON BACKPLATE

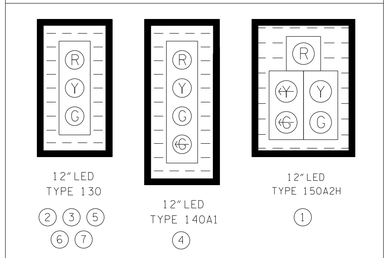

OVERHEAD SIGNS

S1 D3-1 ⇦ US 321
S2 D3-1 State Line Rd
S3 D3-1 US 321 ⇨

PHASING DIAGRAM

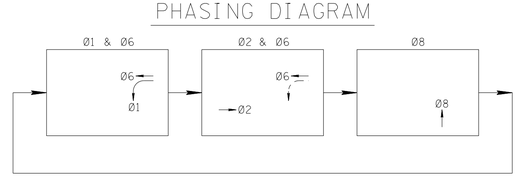

SEALED BY

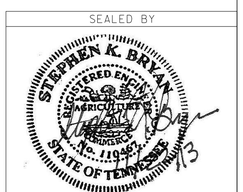

STATE OF TENNESSEE
DEPARTMENT OF TRANSPORTATION

PROPOSED
SIGNAL LAYOUT
S.R. 37 AT
S.R. 67

SCALE: 1"=30 '

1/22/2013 10:26:38 AM
g:\NAI2\0074\Road\Construction Plans\005 - SignalLayout.sht