TYPE	YEAR	PROJECT NO.	SHEET NO.
UTILITIES	2013	STP/NH-SIP-37(16)	5
CONST.	2014	STP/NH-SIP-37(16)	6

TRAFFIC CONTROL LEGEND	
SYMBOL	ITEM
▸	SIGN (CONSTRUCTION)

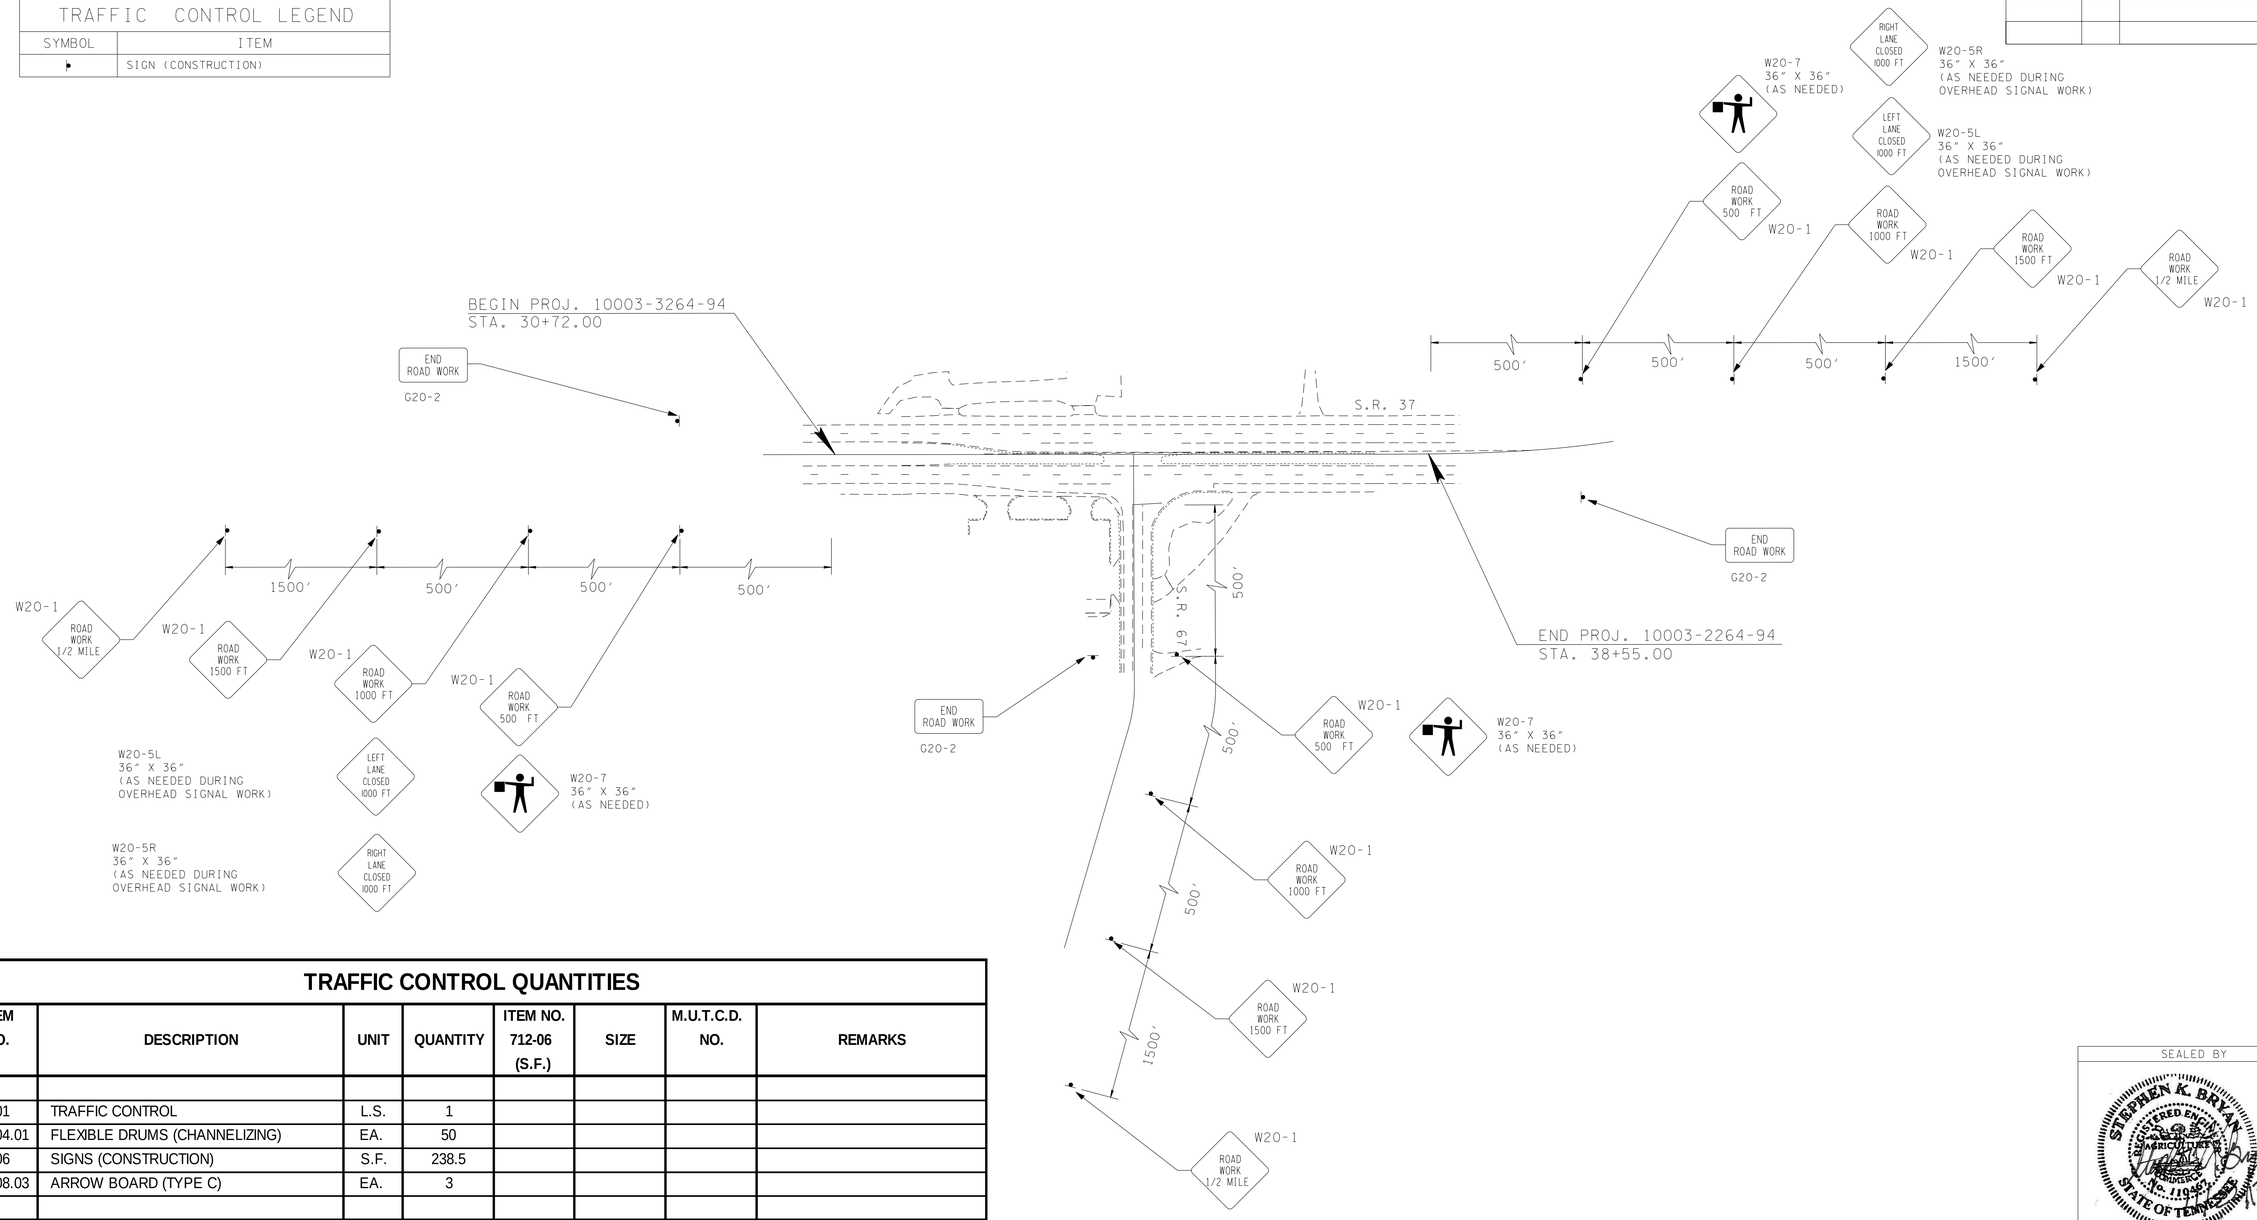

TRAFFIC CONTROL QUANTITIES

ITEM NO.	DESCRIPTION	UNIT	QUANTITY	ITEM NO. 712-06 (S.F.)	SIZE	M.U.T.C.D. NO.	REMARKS
712-01	TRAFFIC CONTROL	L.S.	1				
712-04.01	FLEXIBLE DRUMS (CHANNELIZING)	EA.	50				
712-06	SIGNS (CONSTRUCTION)	S.F.	238.5				
712-08.03	ARROW BOARD (TYPE C)	EA.	3				
SIGNS 712-06	END ROAD WORK	S.F.	3	13.5	36"X18"	G20-2	
	ROAD WORK 1/2 MILE	S.F.	3	27	36"X36"	W20-1	
	ROAD WORK 1500 FT	S.F.	3	27	36"X36"	W20-1	
	ROAD WORK 1000 FT	S.F.	3	27	36"X36"	W20-1	
	ROAD WORK 500 FT	S.F.	3	27	36"X36"	W20-1	
	LEFT LANE CLOSED 1000 FT	S.F.	3	27	36"X36"	W20-5L	AS NEEDED DURING OVERHEAD SIGNAL WORK
	RIGHT LANE CLOSED 1000 FT	S.F.	3	27	36"X36"	W20-5R	
	LANE REDUCTION (LEFT)	S.F.	2	18	36"X36"	W4-2L	
	LANE REDUCTION (RIGHT)	S.F.	2	18	36"X36"	W4-2R	
	FLAGGER	S.F.	3	27	36"X36"	W20-7	AS NEEDED
TOTAL			19	238.5			

SEALED BY

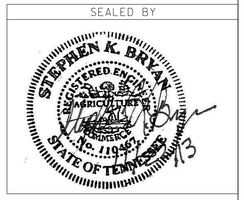

STATE OF TENNESSEE
DEPARTMENT OF TRANSPORTATION

TRAFFIC CONTROL PLAN

SCALE: NTS

1/22/2013 10:28:14 AM
g:\NA12\0074\Road\Construction Plans\006 - Traffic Control Signing.sht