TYPE	YEAR	PROJECT NO.	SHEET NO.
RESURF	2014	NH/HSIP-9(72)	3

S.R. 9 KNOX CO.
47013-8230-14
47013-3230-94

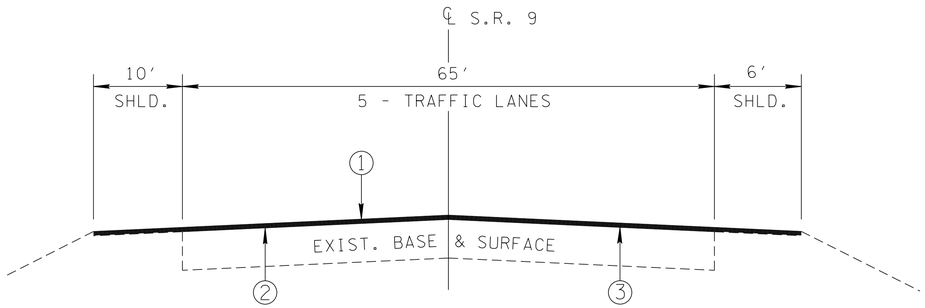

TYPICAL CROSS-SECTION OF IMPROVEMENT

LOG MILE 0.00 TO LOG MILE 0.10
LOG MILE 0.50 TO LOG MILE 1.01
LOG MILE 2.55 TO LOG MILE 2.73

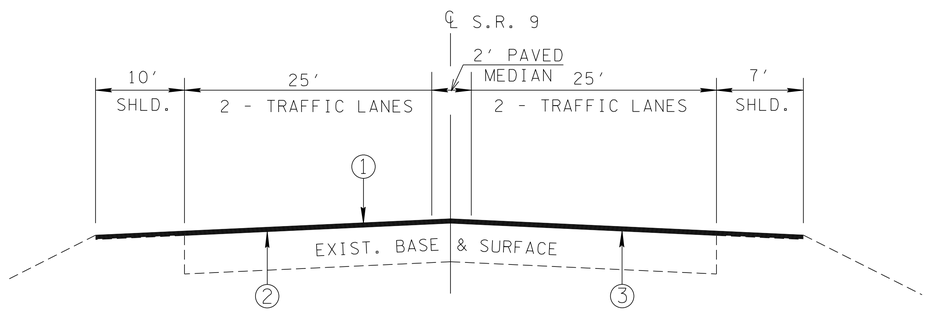

TYPICAL CROSS-SECTION OF IMPROVEMENT

LOG MILE 0.10 TO LOG MILE 0.50

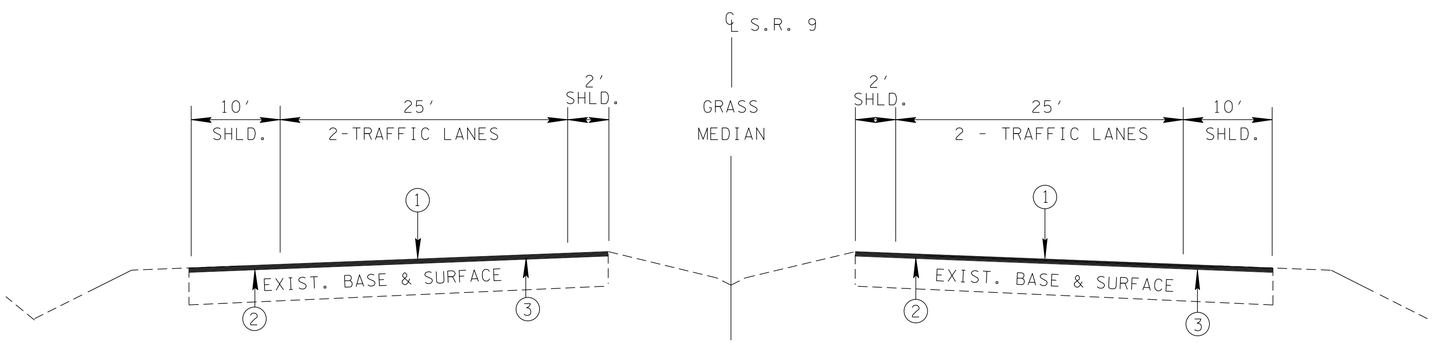

TYPICAL CROSS-SECTION OF IMPROVEMENT

LOG MILE 1.01 TO LOG MILE 2.55
LOG MILE 2.73 TO LOG MILE 3.50

PROPOSED PAVEMENT SCHEDULE

1	THIN LIFT ASPHALT @ 85 LBS./SQ. YD. 411-03.13 ACS MIX (PG70-22) THIN LIFT 'D' ASPHALT
2	ASPHALTIC CONCRETE SURFACE (HM) (SPOT LEVELING)(APPROX. 30 TON/MILE) 411-01.07 ACS MIX (PG64-22) GRADING E SHOULDER
3	TACK COAT @ 0.15 GAL./SQ. YD. 403-01 BITUMINOUS MATERIAL FOR TACK COAT (TC)

NOTE: BRIDGE OVER BEAVER CREEK (L.M. 1.31) TO BE LEFT "AS IS".
NO PAVING REQ'D/

SEALED BY

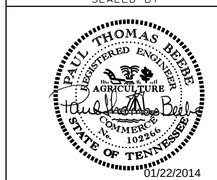

01/22/2014

STATE OF TENNESSEE
DEPARTMENT OF TRANSPORTATION

TYPICAL SECTION AND PROPOSED PAVEMENT SCHEDULE

22-JAN-2014 13:55
\\JOIWF01.tdot.state.tn.us\0Shared\SURVDES\DESIGN\PROJECTS\RESURF\2014\KNOX SR 9 B\Knox Co-SR9.dgn