TYPE	YEAR	PROJECT NO.	SHEET NO.
R.O.W.	2013	30952-2514-04	3A
CONST.	2013	30952-3514-04	3A

REV. 04/15/13: CHANGED OWNER NAME ON TRACT NOS. 2 AND 4.

REV. 05/30/13: ADDED TRACT NO. 4A. ADJUSTED CONSTRUCTION EASEMENT ON TRACT NO. 4.

REV. 10/10/13: CHANGED OWNER NAME ON TRACT NO. 11 TO NORFOLK SOUTHERN RAILWAY COMPANY. CHANGED ALL OTHER "NORFOLK SOUTHERN RAILROAD" TEXT TO EITHER "NORFOLK SOUTHERN RAILWAY COMPANY" OR "NORFOLK SOUTHERN". SHOWED AND LABELED EXIST. TDOT EASEMENT ACROSS NORFOLK SOUTHERN PROPERTY.

REV. 12/09/13: SHOWED PROP. EASEMENT FOR BRIDGE ACROSS NORFOLK SOUTHERN PROPERTY AND CHANGED THE NAME TO PROP. AERIAL EASEMENT. DELETED EXIST. TDOT EASEMENT ACROSS NORFOLK SOUTHERN PROPERTY.

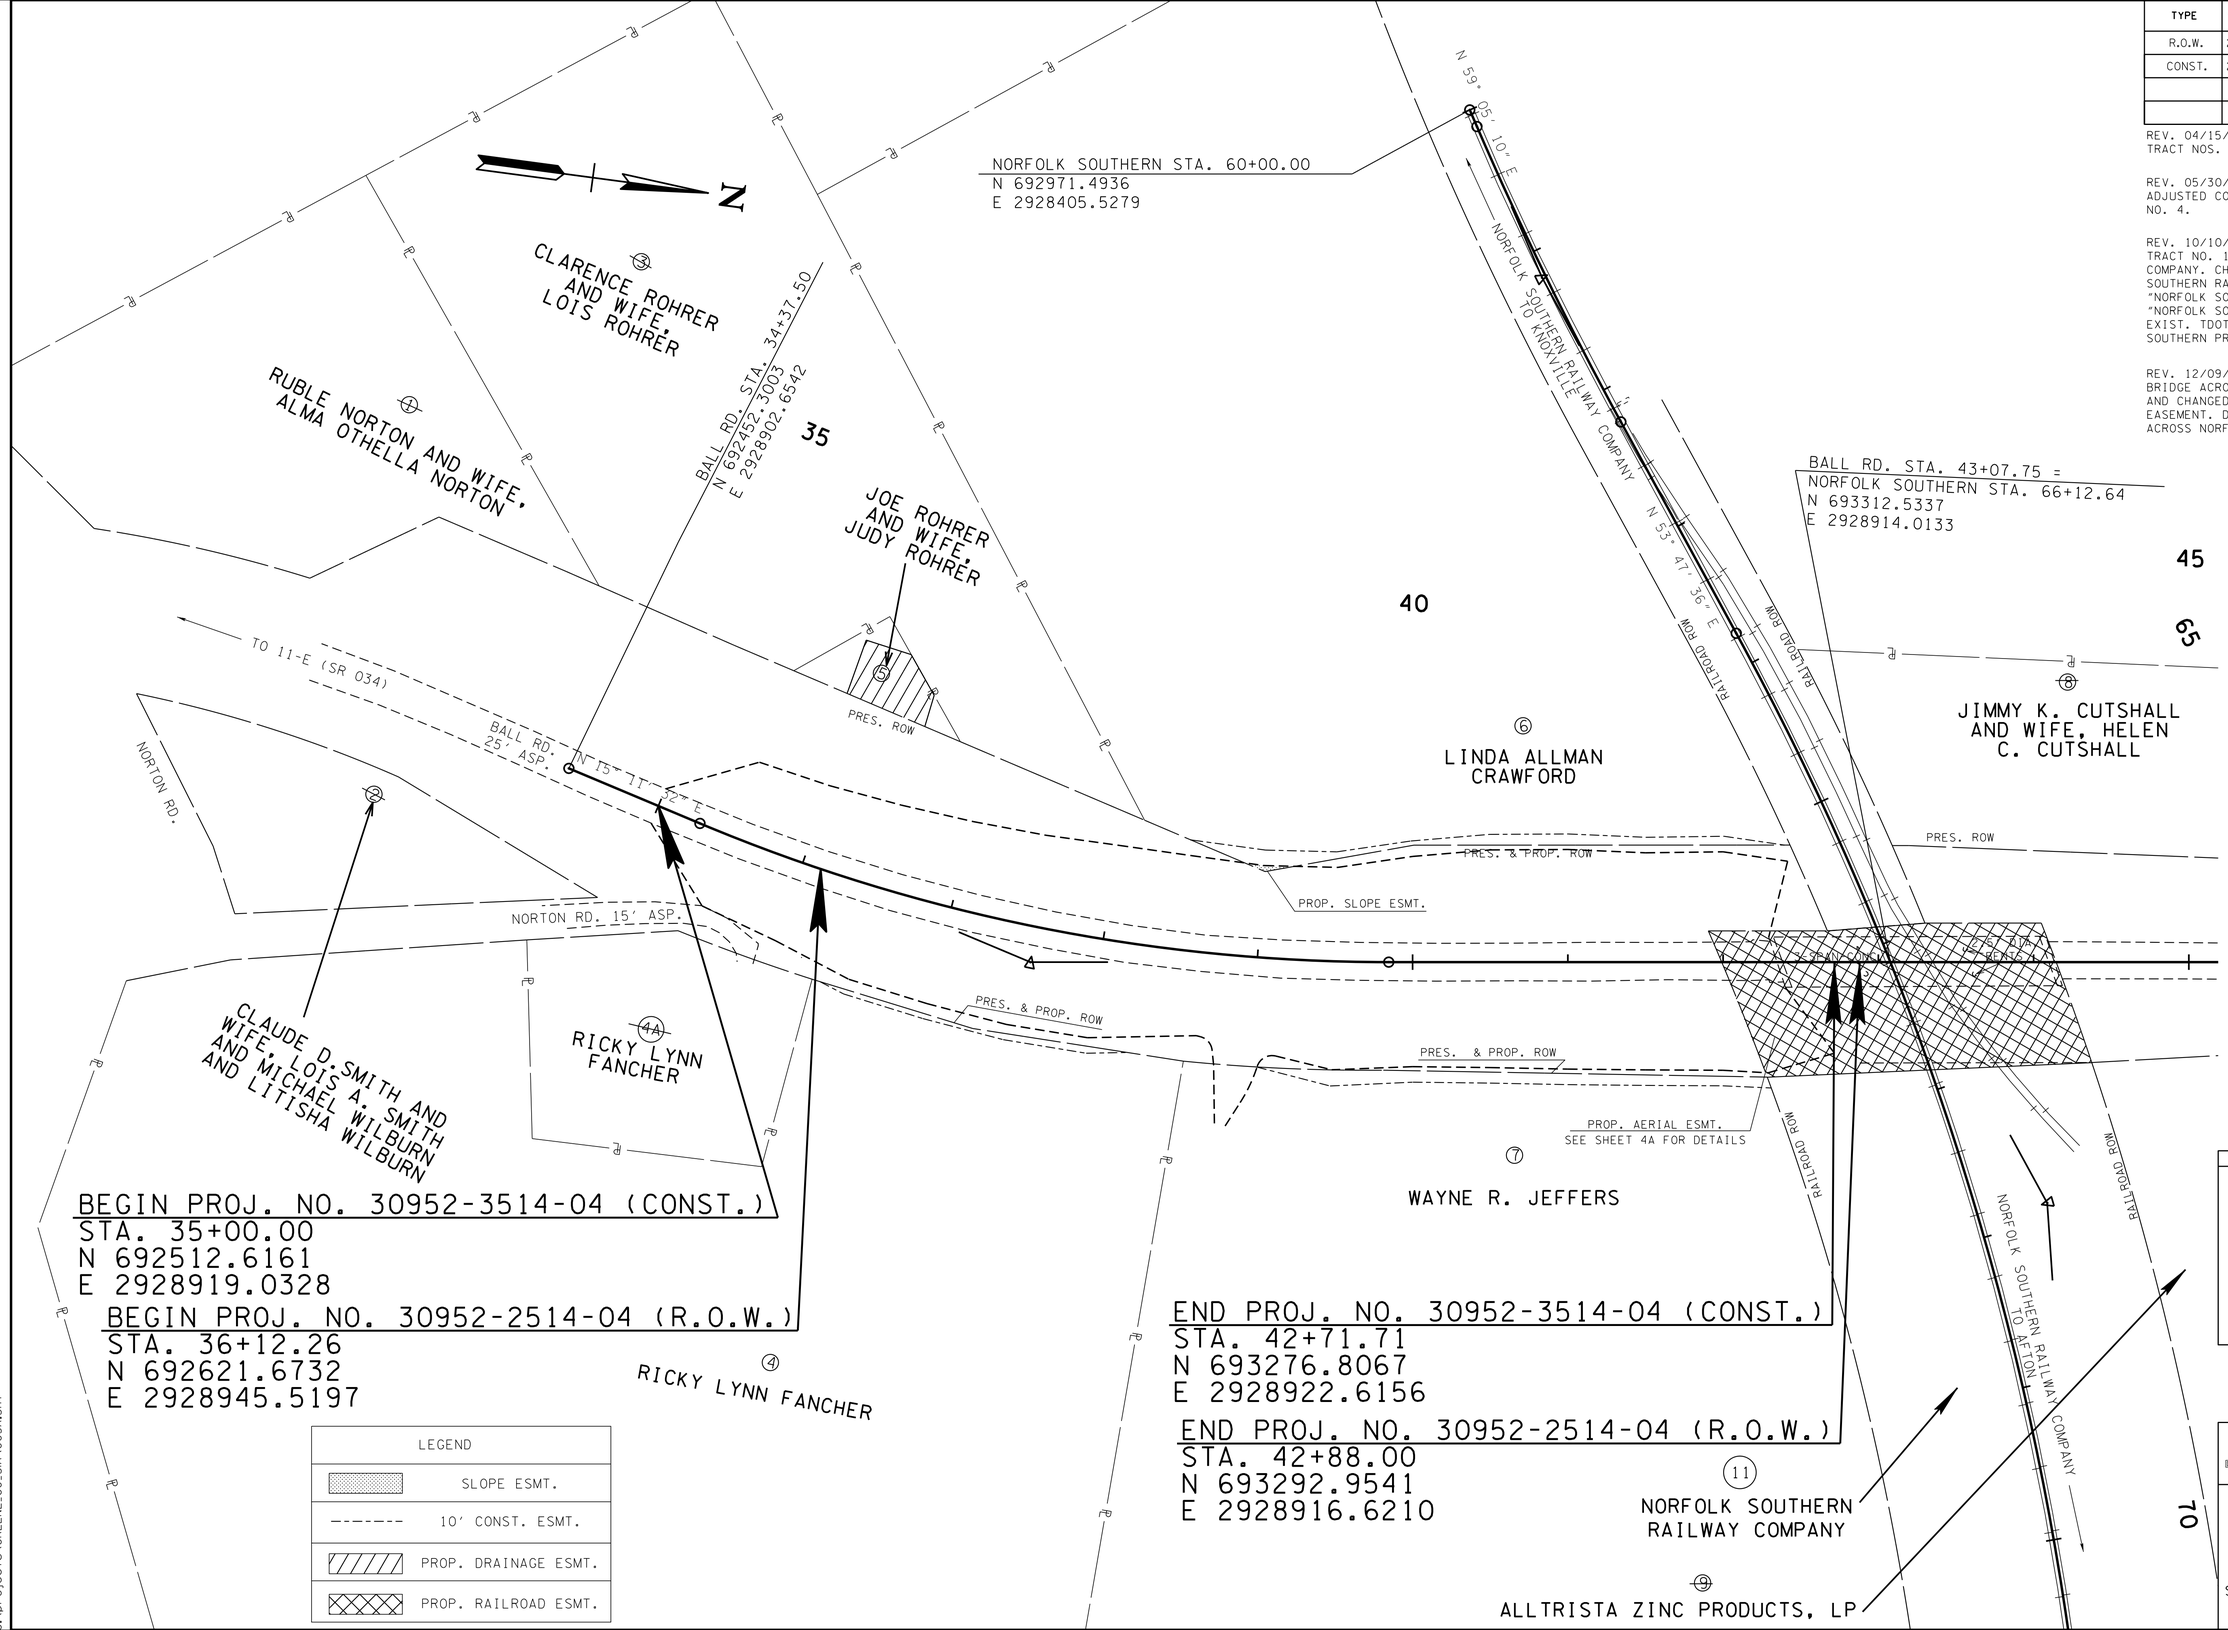

SEALED BY

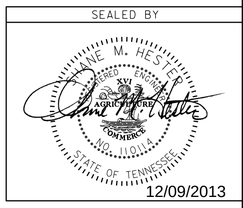

12/09/2013

STATE OF TENNESSEE
DEPARTMENT OF TRANSPORTATION

PROPERTY MAP

STA.35+00 TO STA.42+88

SCALE: 1"= 50'

09-DEC-2013 09:59
C:\projects\GREENE_CO_SIA\003A.SHT