TYPE	YEAR	PROJECT NO.	SHEET NO.
R.O.W.	2013	30952-2514-04	5
CONST.	2013	30952-3514-04	5

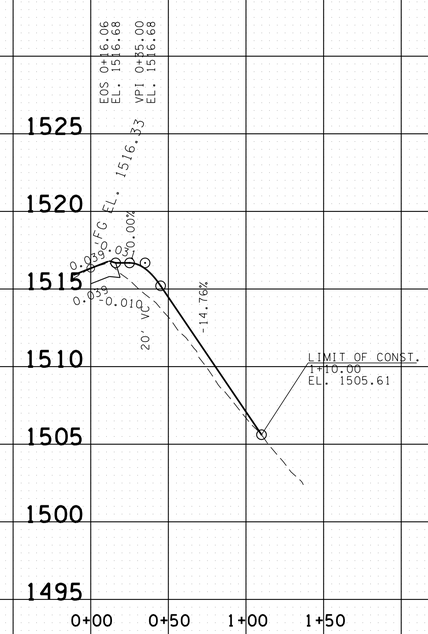

16' ASP. FLD. ENT. RT.
STA. 38+85.00 TRACT NO. 7
NO SIDE DRAIN REQ'D

SEALED BY

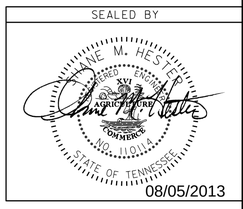

08/05/2013

STATE OF TENNESSEE
DEPARTMENT OF TRANSPORTATION

PROFILE OF PRIVATE DRIVES

SCALE: 1"= 50' HORIZ.
1"= 5' VERT.

02-AUG-2013 11:29
c:\projects\GREENE_CO_SIA\005.SHT