TYPE	YEAR	PROJECT NO.	SHEET NO.
R.O.W.	2013	30952-2514-04	6
CONST.	2013	30952-3514-04	6

REV. 10/10/13: CHANGED ALL "NORFOLK SOUTHERN RAILROAD" TEXT TO EITHER "NORFOLK SOUTHERN RAILWAY COMPANY" OR "NORFOLK SOUTHERN".

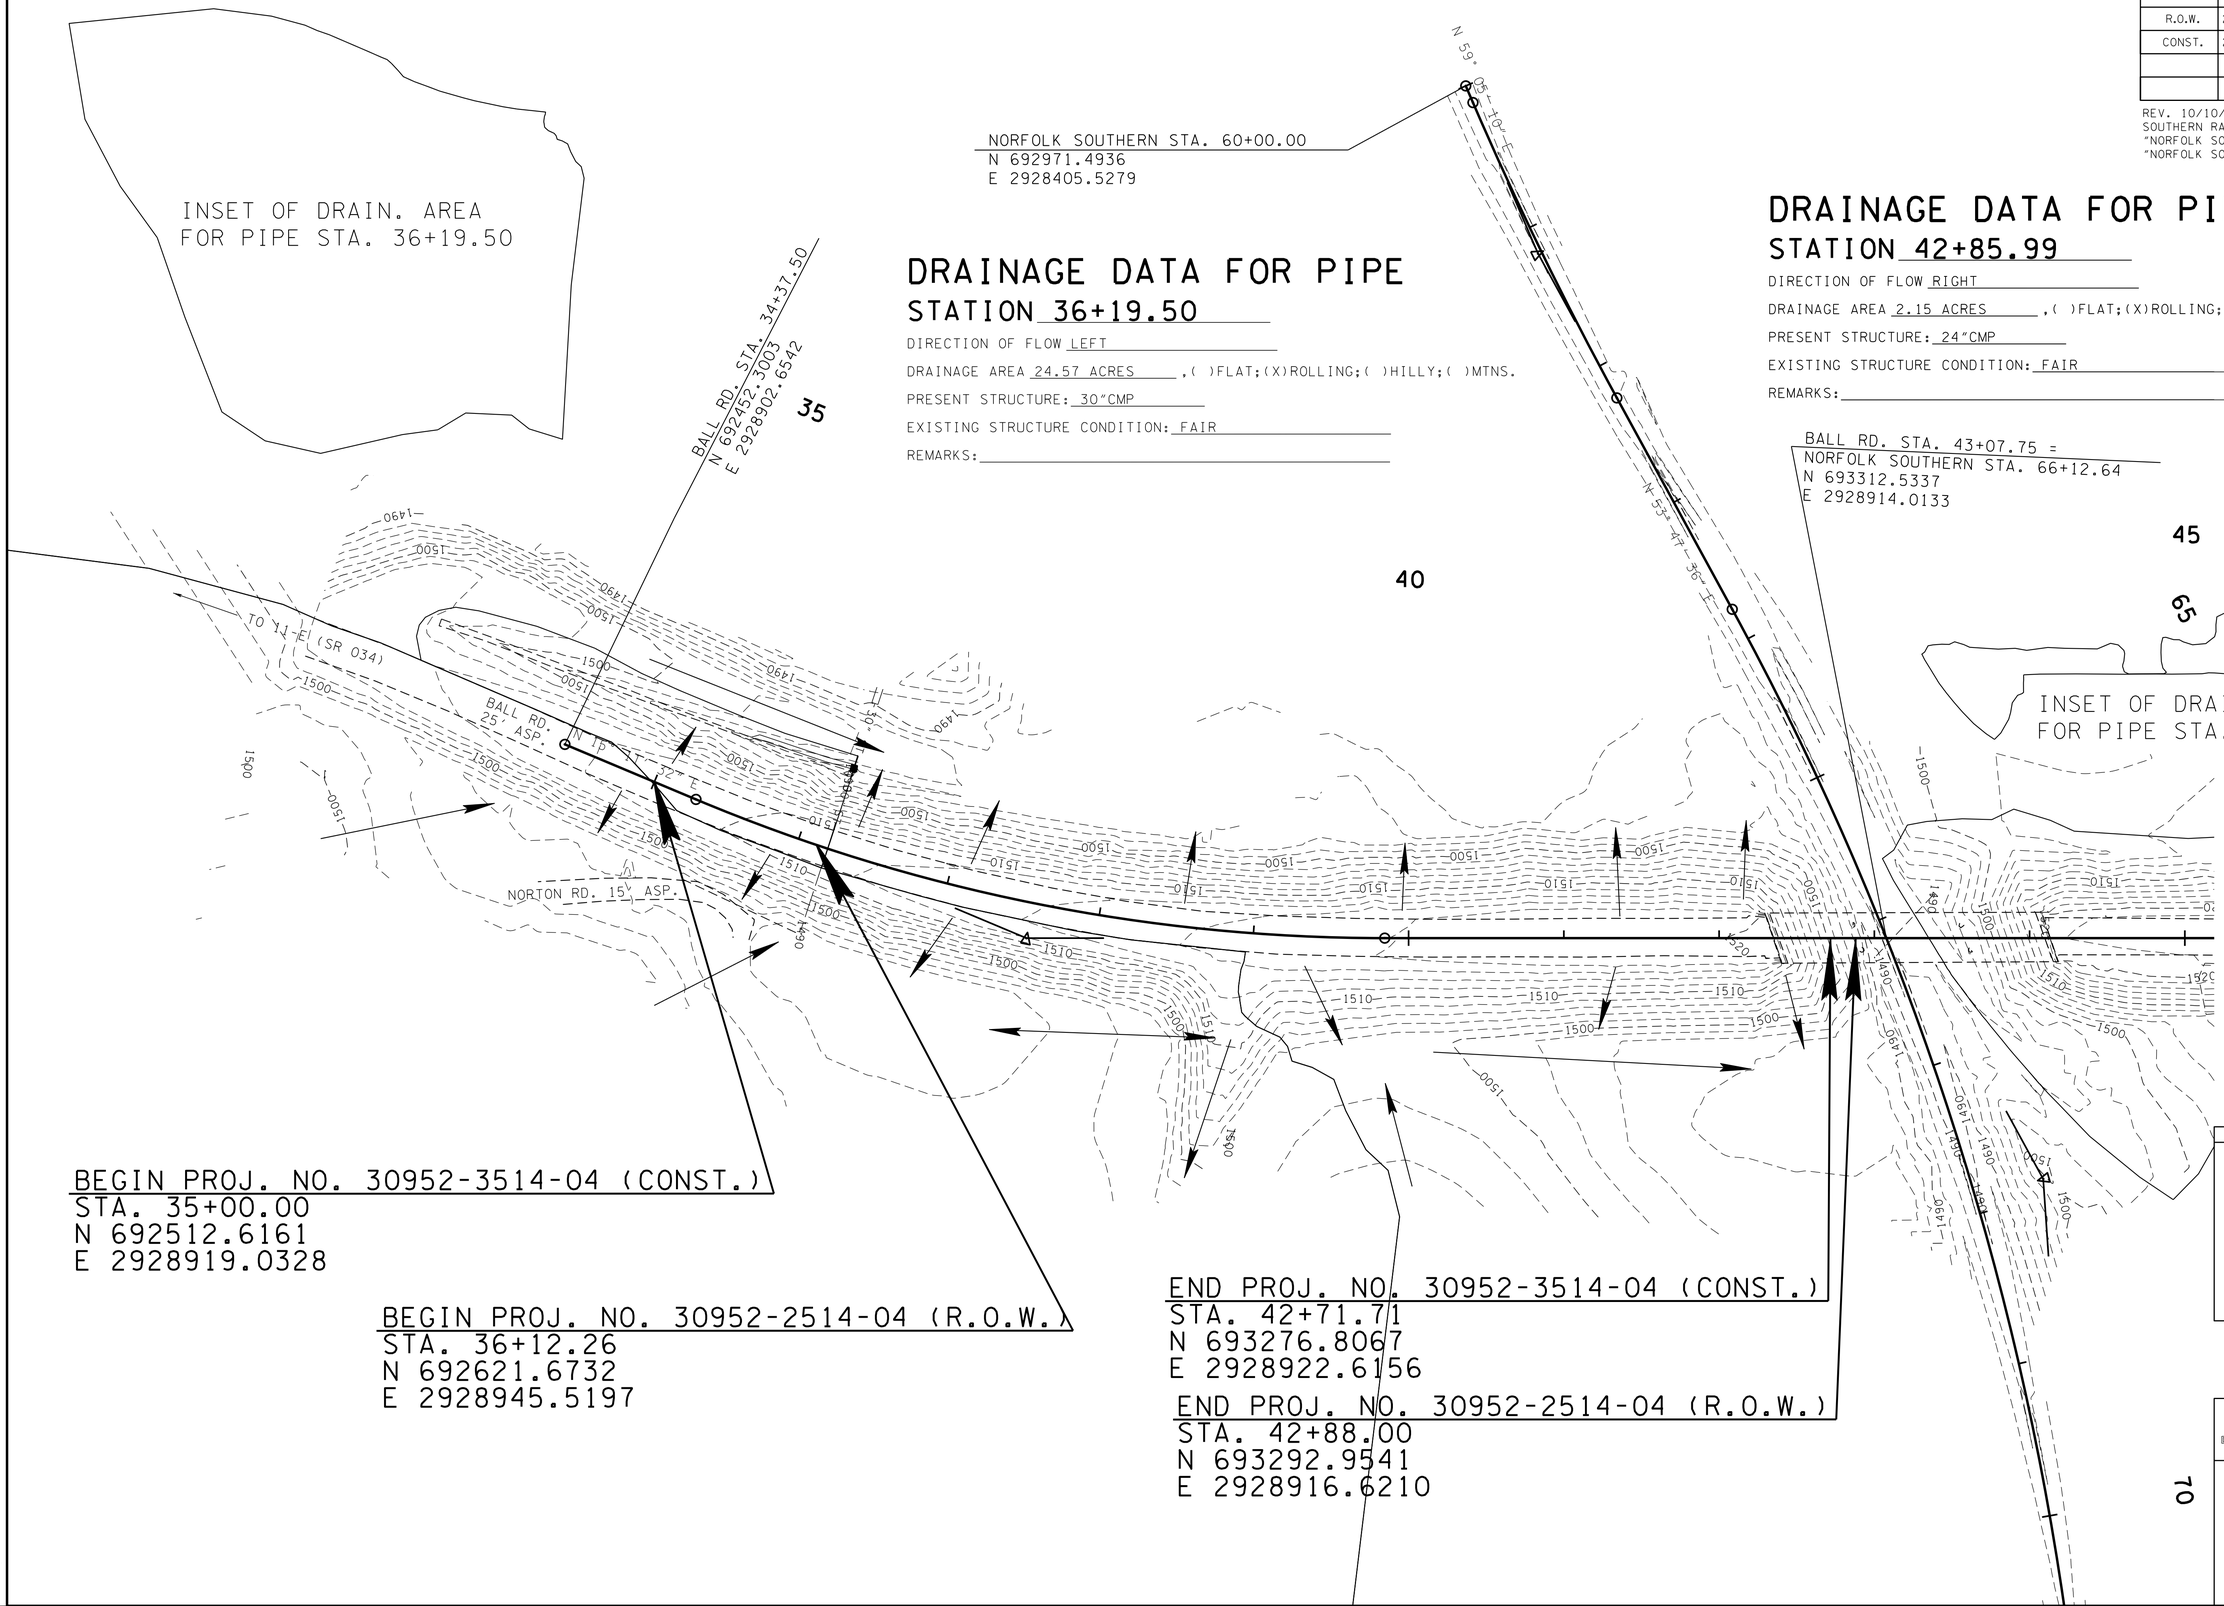

DRAINAGE DATA FOR PIPE

STATION 36+19.50

DIRECTION OF FLOW LEFT

DRAINAGE AREA 24.57 ACRES ,( )FLAT;(X)ROLLING;( )HILLY;( )MTNS.

PRESENT STRUCTURE: 30"CMP

EXISTING STRUCTURE CONDITION: FAIR

REMARKS:

DRAINAGE DATA FOR PIPE

STATION 42+85.99

DIRECTION OF FLOW RIGHT

DRAINAGE AREA 2.15 ACRES ,( )FLAT;(X)ROLLING;( )HILLY;( )MTNS.

PRESENT STRUCTURE: 24"CMP

EXISTING STRUCTURE CONDITION: FAIR

REMARKS:

BEGIN PROJ. NO. 30952-3514-04 (CONST.)
STA. 35+00.00
N 692512.6161
E 2928919.0328

BEGIN PROJ. NO. 30952-2514-04 (R.O.W.)
STA. 36+12.26
N 692621.6732
E 2928945.5197

END PROJ. NO. 30952-3514-04 (CONST.)
STA. 42+71.71
N 693276.8067
E 2928922.6156

END PROJ. NO. 30952-2514-04 (R.O.W.)
STA. 42+88.00
N 693292.9541
E 2928916.6210

SEALED BY

JANE M. HESTER
REGISTERED ENGINEER
AGRICULTURE
DIMENSIONS
NO. 110114
STATE OF TENNESSEE

11/04/2013

STATE OF TENNESSEE
DEPARTMENT OF TRANSPORTATION

DRAINAGE MAP

STA.35+00 TO STA.42+88

SCALE: 1"= 50'

70

10-OCT-2013 10:55
c:\projects\GREENE_CO_SIA\006.SHT