TYPE	YEAR	PROJECT NO.	SHEET NO.
R.O.W.	2013	30952-2514-04	8A
CONST.	2013	30952-3514-04	8A

REV. 10/10/13: CHANGED ALL "NORFOLK SOUTHERN RAILROAD" TEXT TO EITHER "NORFOLK SOUTHERN RAILWAY COMPANY" OR "NORFOLK SOUTHERN". SHOWED AND LABELED EXIST. TDOT EASEMENT ACROSS NORFOLK SOUTHERN PROPERTY.

REV. 12/09/13: SHOWED PROP. EASEMENT FOR BRIDGE ACROSS NORFOLK SOUTHERN PROPERTY AND CHANGED THE NAME TO PROP. AERIAL EASEMENT. DELETED EXIST. TDOT EASEMENT ACROSS NORFOLK SOUTHERN PROPERTY.

OUTFALL DRAINAGE AREAS (FOR PHASE I AND PHASE II)	
OUTFALL NO.	DRAINAGE AREA
OUT-1	24.96 AC
OUT-1A	0.39 AC
OUT-1B	20.59 AC
OUT-1C	3.98 AC

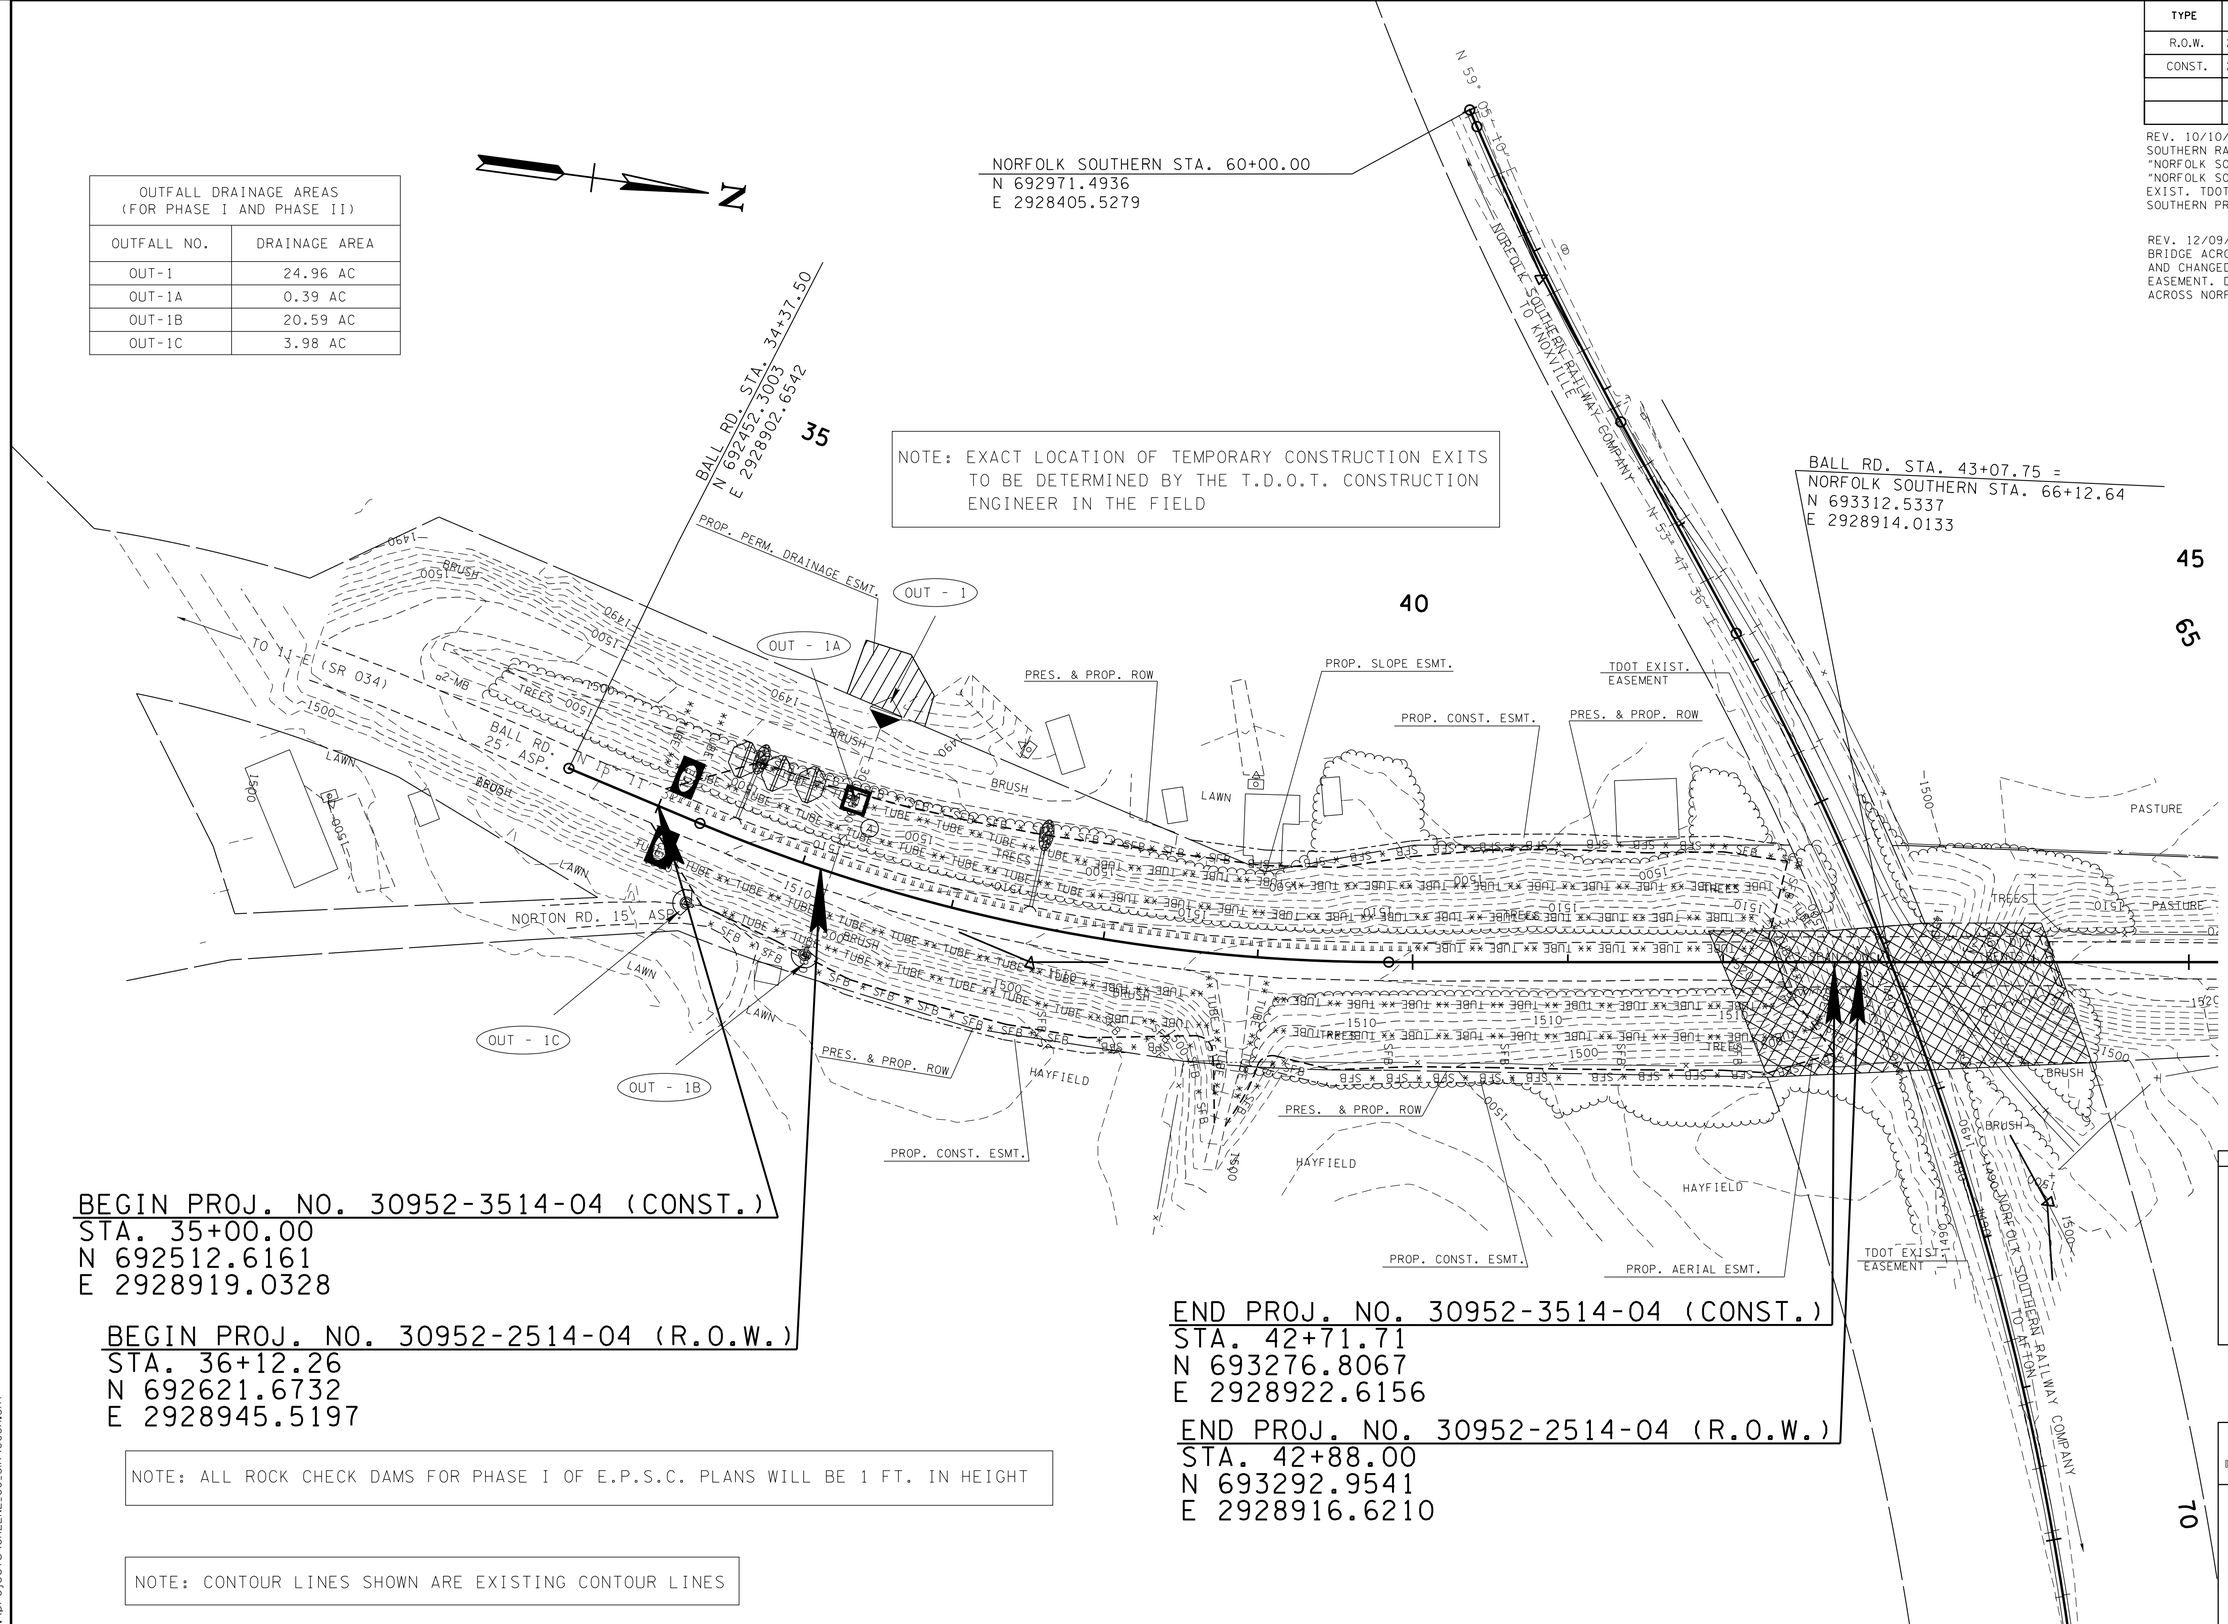

NOTE: ALL ROCK CHECK DAMS FOR PHASE I OF E.P.S.C. PLANS WILL BE 1 FT. IN HEIGHT

NOTE: CONTOUR LINES SHOWN ARE EXISTING CONTOUR LINES

SEALED BY

12/09/2013

PHASE I

STATE OF TENNESSEE
DEPARTMENT OF TRANSPORTATION

EROSION PREVENTION AND SEDIMENT CONTROL PLAN

STA.35+00 TO STA.42+88

SCALE: 1"= 50'

09-DEC-2013 09:59
c:\projects\GREENE_CO_SIA\008A.SHT