TYPE	YEAR	PROJECT NO.	SHEET NO.
R.O.W.	2013	30952-2514-04	4
CONST.	2013	30952-3514-04	4

REV. 02/12/13: ADDED CONTROL POINT INFORMATION.

REV. 04/15/13: CHANGED OWNER NAME ON TRACT NOS. 2 AND 4.

REV. 05/30/13: ADDED TRACT NO. 4A AND ALL ASSOCIATED BEARINGS/DISTANCES AND STATIONS/OFFSETS. ADJUSTED CONSTRUCTION EASEMENT ON TRACT NO. 4.

REV. 10/10/13: CHANGED OWNER NAME ON TRACT NO. 11 TO NORFOLK SOUTHERN RAILWAY COMPANY. CHANGED ALL OTHER "NORFOLK SOUTHERN RAILROAD" TEXT TO EITHER "NORFOLK SOUTHERN RAILWAY COMPANY" OR "NORFOLK SOUTHERN". SHOWED AND LABELED EXIST. TDOT EASEMENT ACROSS NORFOLK SOUTHERN PROPERTY.

REV. 12/09/13: SHOWED PROP. EASEMENT FOR BRIDGE ACROSS NORFOLK SOUTHERN PROPERTY AND CHANGED THE NAME TO PROP. AERIAL EASEMENT. DELETED EXIST. TDOT EASEMENT ACROSS NORFOLK SOUTHERN PROPERTY.

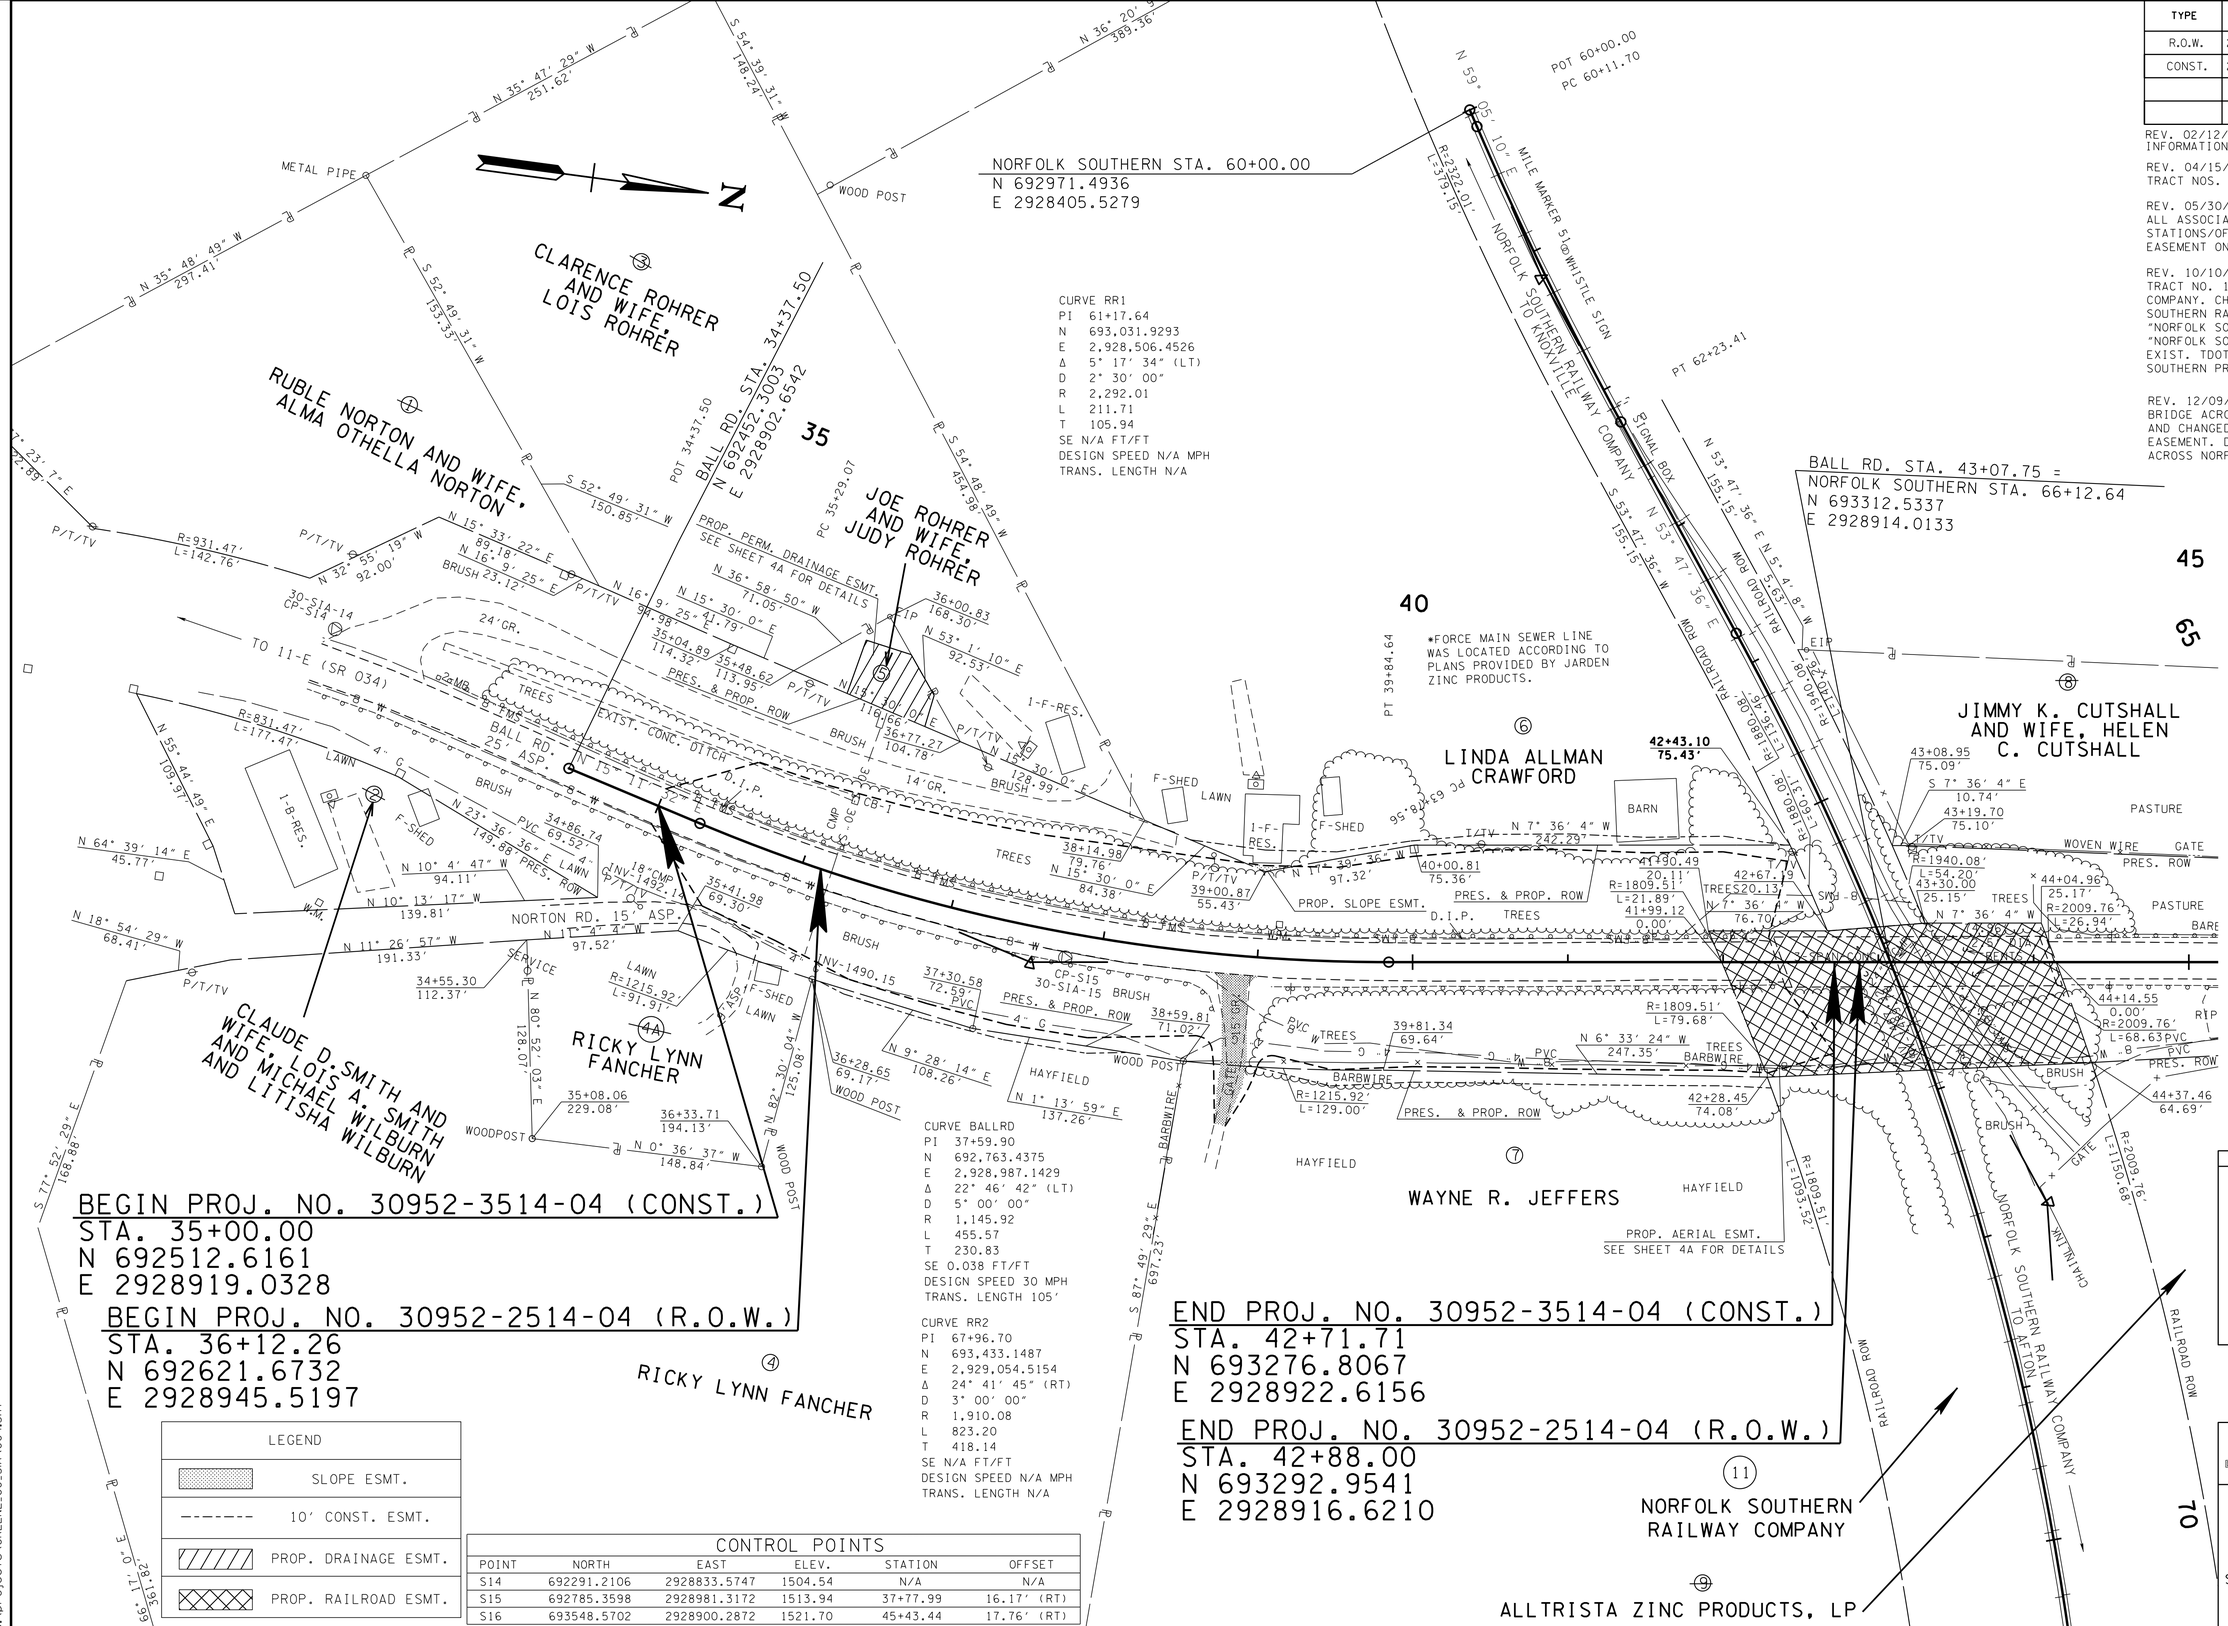

CONTROL POINTS					
POINT	NORTH	EAST	ELEV.	STATION	OFFSET
S14	692291.2106	2928833.5747	1504.54	N/A	N/A
S15	692785.3598	2928981.3172	1513.94	37+77.99	16.17' (RT)
S16	693548.5702	2928900.2872	1521.70	45+43.44	17.76' (RT)

SEALED BY

JOHN M. HESTER, REGISTERED ENGINEER, AGRICULTURE, NO. 110014, STATE OF TENNESSEE

12/09/2013

COORDINATES ARE NAD/83(1995), ARE DATUM ADJUSTED BY THE FACTOR OF 1.0001 AND TIED TO THE TGRN. ALL ELEVATIONS ARE REFERENCED TO THE NAVD 1988.

STATE OF TENNESSEE
DEPARTMENT OF TRANSPORTATION

PRESENT LAYOUT

STA.35+00 TO STA.42+88

SCALE: 1"= 50'

09-DEC-2013 09:59
c:\projects\GREENE_CO_SIA\004.SHT