TYPE	YEAR	PROJECT NO.	SHEET NO.
R.O.W.	2013	30952-2514-04	8B
CONST.	2013	30952-3514-04	8B

REV. 10/10/13: CHANGED ALL "NORFOLK SOUTHERN RAILROAD" TEXT TO EITHER "NORFOLK SOUTHERN RAILWAY COMPANY" OR "NORFOLK SOUTHERN". SHOWED AND LABELED EXIST. TDOT EASEMENT ACROSS NORFOLK SOUTHERN PROPERTY.

REV. 12/09/13: SHOWED PROP. EASEMENT FOR BRIDGE ACROSS NORFOLK SOUTHERN PROPERTY AND CHANGED THE NAME TO PROP. AERIAL EASEMENT. DELETED EXIST. TDOT EASEMENT ACROSS NORFOLK SOUTHERN PROPERTY.

OUTFALL DRAINAGE AREAS (FOR PHASE I AND PHASE II)	
OUTFALL NO.	DRAINAGE AREA
OUT-1	24.96 AC
OUT-1A	0.39 AC
OUT-1B	20.59 AC
OUT-1C	3.98 AC

NOTE: EXACT LOCATION OF TEMPORARY CONSTRUCTION EXITS TO BE DETERMINED BY THE T.D.O.T. CONSTRUCTION ENGINEER IN THE FIELD

NOTE: CONTOUR LINES SHOWN ARE PROPOSED CONTOUR LINES

NOTE: TEMPORARY 18" SEDIMENT TUBES TO BE DOUBLE STACKED FROM STA. 41+00.00 (RT) TO END OF PROJECT (RT.)

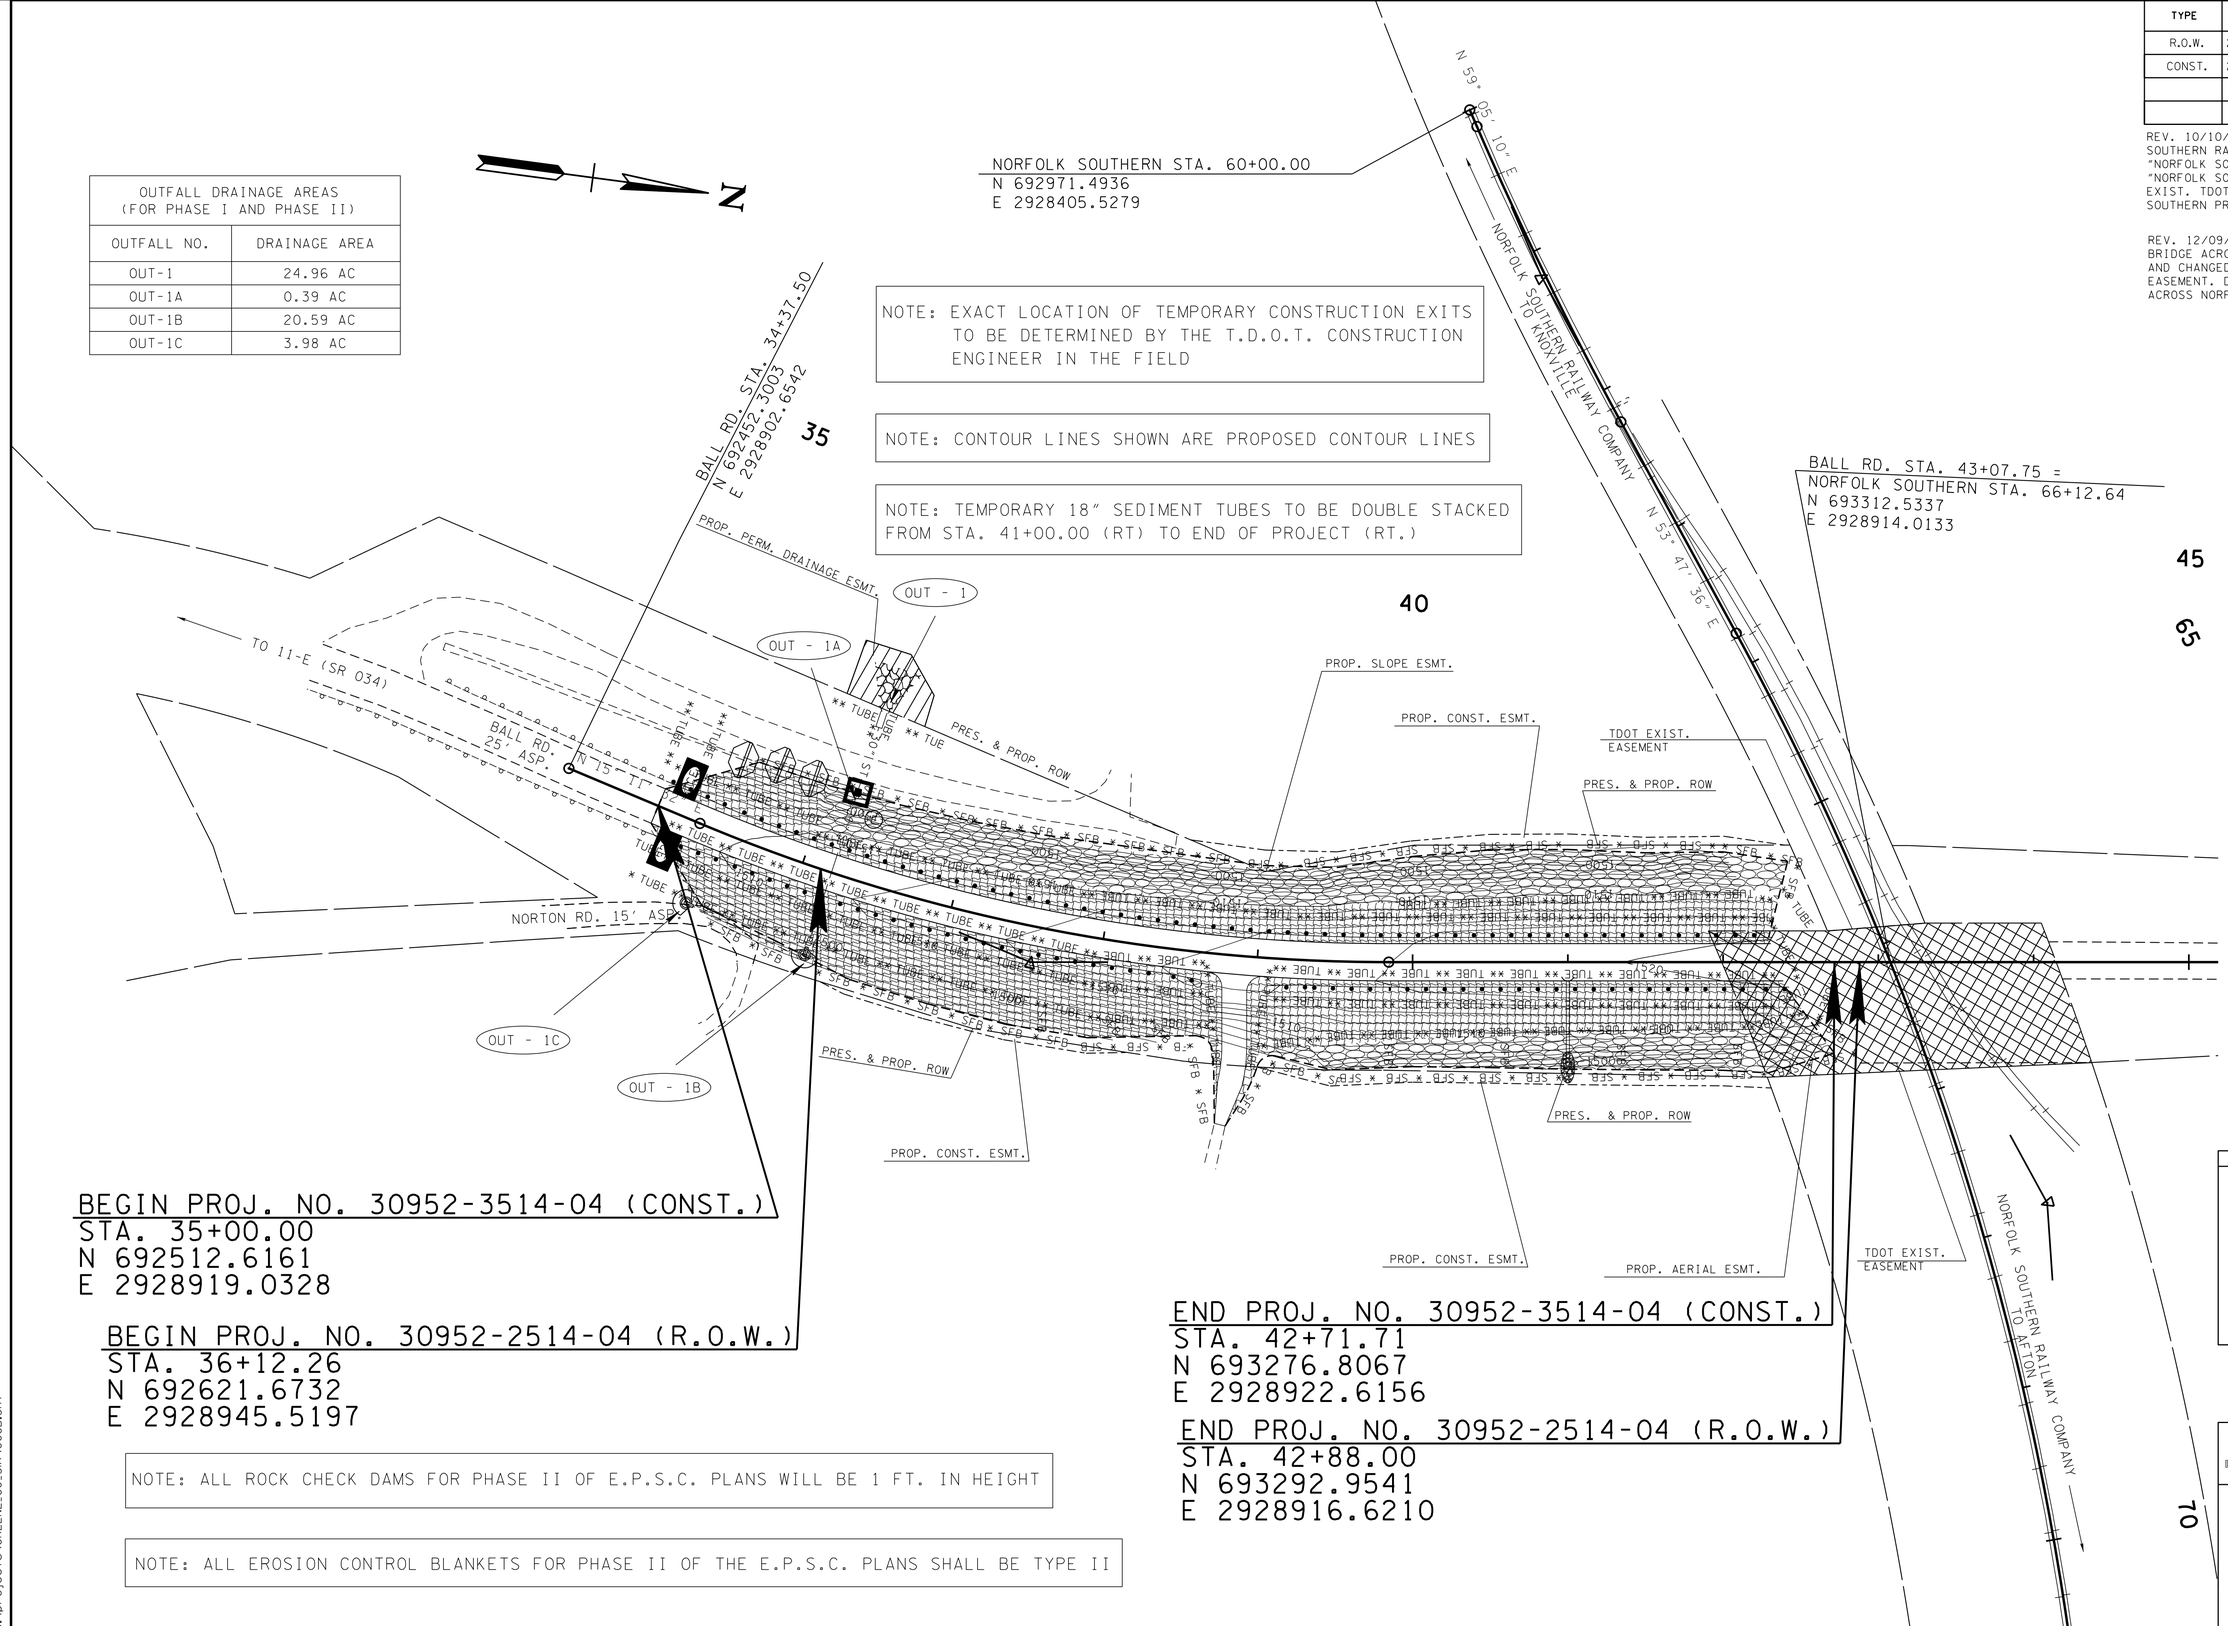

BEGIN PROJ. NO. 30952-3514-04 (CONST.)
STA. 35+00.00
N 692512.6161
E 2928919.0328

BEGIN PROJ. NO. 30952-2514-04 (R.O.W.)
STA. 36+12.26
N 692621.6732
E 2928945.5197

END PROJ. NO. 30952-3514-04 (CONST.)
STA. 42+71.71
N 693276.8067
E 2928922.6156

END PROJ. NO. 30952-2514-04 (R.O.W.)
STA. 42+88.00
N 693292.9541
E 2928916.6210

NOTE: ALL ROCK CHECK DAMS FOR PHASE II OF E.P.S.C. PLANS WILL BE 1 FT. IN HEIGHT

NOTE: ALL EROSION CONTROL BLANKETS FOR PHASE II OF THE E.P.S.C. PLANS SHALL BE TYPE II

SEALED BY

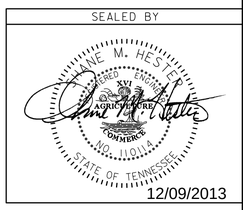

12/09/2013

PHASE II

STATE OF TENNESSEE
DEPARTMENT OF TRANSPORTATION

EROSION PREVENTION AND SEDIMENT CONTROL PLAN

STA.35+00 TO STA.42+88

SCALE: 1"= 50'

09-DEC-2013 09:59
C:\projects\GREENE_CO.SIA\008B.SHT