TENNESSEE D.O.T.
DESIGN DIVISION
FILE NO.

TYPE	YEAR	PROJECT NO.	SHEET NO.
UTIL.	2013	30952-3514-04	U1-2

GREENE CO.

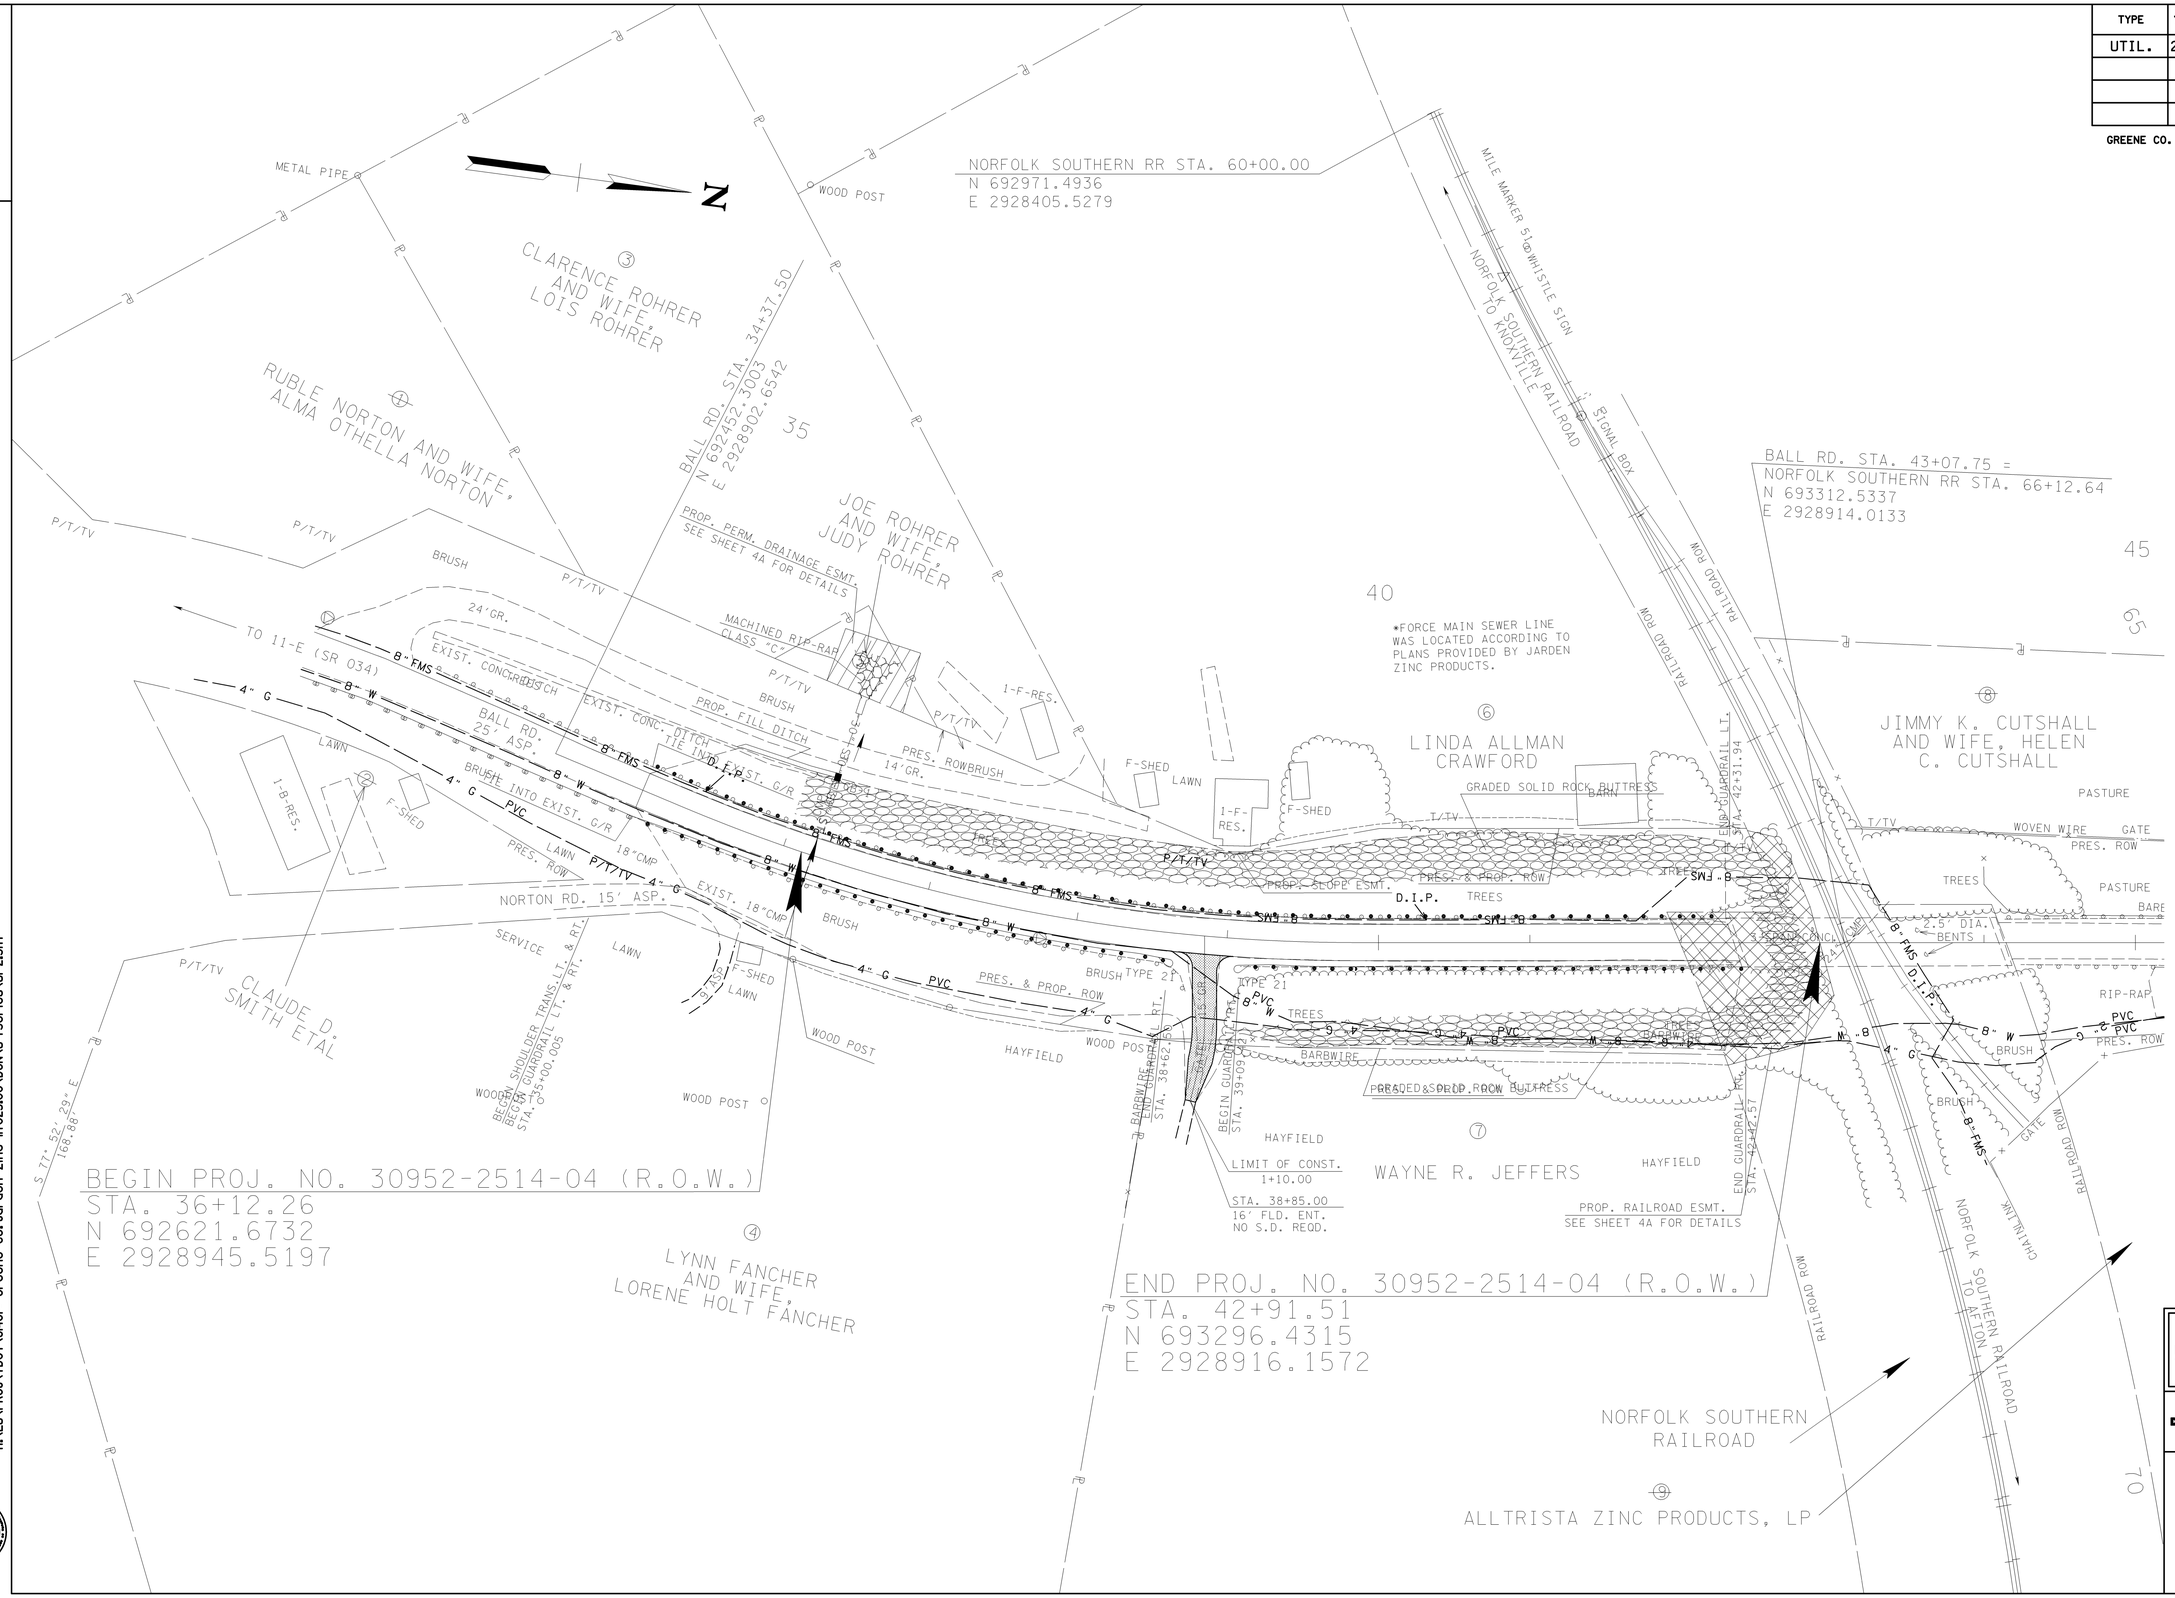

COORDINATE VALUES ARE NAD/83 (1995), AND ARE DATUM ADJUSTED BY THE FACTOR OF 1.0001, & TIED TO THE TGRN. ALL ELEVATIONS ARE REFERENCED TO THE NAVD 1988.

STATE OF TENNESSEE
DEPARTMENT OF TRANSPORTATION
BUREAU OF ENGINEERING

UTILITIES

BEGIN TO END

SCALE: 1"=50'

5/28/2013 11:36:30 PM
H:\EU\PROJ\TDOT\8140I - Greene Co. Jarden Zinc 117025.00\DGN\U-1 Series\U1-2.SHT