TYPE	YEAR	PROJECT NO.	SHEET NO.
CONST.	2013	30952-3514-04	9A

REV. 10/10/13: CHANGED ALL "NORFOLK SOUTHERN RAILROAD" TEXT TO EITHER "NORFOLK SOUTHERN RAILWAY COMPANY" OR "NORFOLK SOUTHERN".

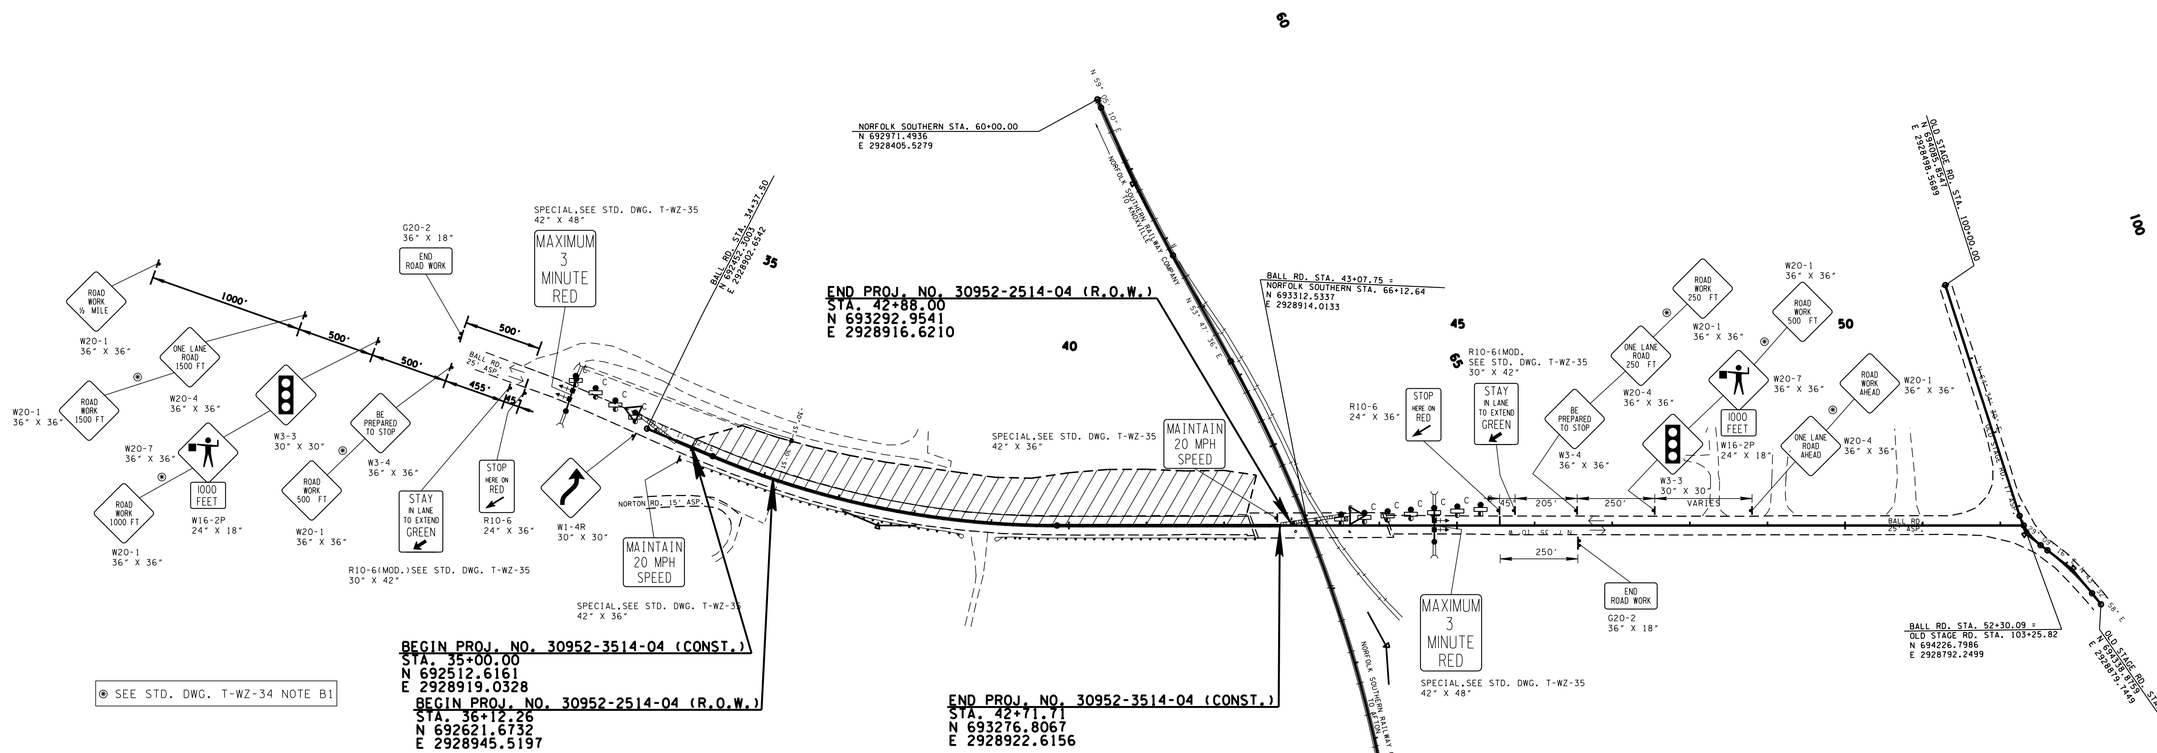

TRAFFIC CONTROL LEGEND

SYMBOL	ITEM
	WORK ZONE
	FLEXIBLE DRUMS (CHANNELIZING)
	SIGN (CONSTRUCTION)
	SIGN (CONSTRUCTION) (2-POST)
→	TRAFFIC FLOW
	PORTABLE BARRIER RAIL (WITH BARRIER RAIL DELINEATORS)
	TEMPORARY ATTENUATOR
C	WARNING LIGHT (TYPE C) (STEADY)

TRAFFIC CONTROL QUANTITIES

ITEM NO.	DESCRIPTION	UNIT	QUANTITY	ITEM NO. 712-06 (S.F.)	SIZE	TOTAL	M.U.T.C.D. NO.	DESCRIPTION
705-08.51	PORTABLE IMPACT ATTENUATOR NCHRP350 TL-3	EACH	2					
712-01	TRAFFIC CONTROL	LS	1					
712-02.02	INTERCONNECTED PORTABLE BARRIER RAIL	L.F.	941					
712-04.01	FLEXIBLE DRUMS (CHANNELIZING)	EACH	14					
712-04.50	PORTABLE BARRIER RAIL DELINEATOR	EACH	47					
712-05.03	WARNING LIGHTS (TYPE C)	EACH	11					
712-06	SIGNS (CONSTRUCTION)	S.F.	239					
712-09.01	REMOVABLE PAVEMENT MARKING LINE	L.F.	4800					
712-09.04	REMOVABLE PAVEMENT MARKING (STOP LINE)	L.F.	24					
716-05.01	PAINTED PAVEMENT MARKING (4" LINE)	L.M.	0.6					
716-05.02	PAINTED PAVEMENT MARKING (8" BARRIER LINE)	L.F.	750					
730-40	TEMPORARY TRAFFIC SIGNAL SYSTEM	EACH	1					
				9	36" X 36"	1	W20-1	ROAD WORK 1/2 MILE
				9	36" X 36"	1	W20-1	ROAD WORK 1500 FT
				9	36" X 36"	1	W20-1	ROAD WORK 1000 FT
				18	36" X 36"	2	W20-1	ROAD WORK 500 FT
				9	36" X 36"	1	W20-1	ROAD WORK 250 FT
				9	36" X 36"	1	W20-1	ROAD WORK AHEAD
				9	36" X 36"	1	W20-4	ONE LANE ROAD 1500 FT
				9	36" X 36"	1	W20-4	ONE LANE ROAD 250 FT
				9	36" X 36"	1	W20-4	ONE LANE ROAD AHEAD
				18	36" X 36"	2	W20-7	FLAGGER AHEAD
				18	36" X 36"	2	W3-4	BE PREPARED TO STOP
				6	24" X 18"	2	W16-2P	1000 FEET (SUPPLEMENTAL SIGN)
				12.5	30" X 30"	2	W3-3	STOP AHEAD SYMBOL
				6.25	30" X 30"	1	W1-4R	REVERSE CURVE SYMBOL
				9	36" X 18"	2	G20-2	END ROAD WORK
				17.5	30" X 42"	2	R10-6(MOD.)	STAY IN LINE TO EXTEND GREEN
				12	24" X 36"	2	R10-6	STOP HERE ON RED
				28	42" X 48"	2	SPECIAL	MAXIMUM 3 MINUTE RED
				21	42" X 36"	2	SPECIAL	MAINTAIN 20 MPH SPEED
TOTAL				238.25				

SEALED BY

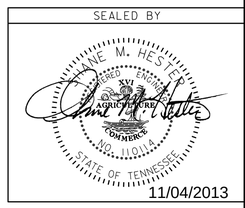

11/04/2013

STATE OF TENNESSEE
DEPARTMENT OF TRANSPORTATION

TRAFFIC CONTROL PLAN PHASE I

STA.35+00 TO STA.42+88

SCALE: 1"=100'

10-OCT-2013 10:55
C:\projects\GREENE_CO_SIA\009A.SHT