TYPE	YEAR	PROJECT NO.	SHEET NO.
CONST.	2013	30952-3514-04	9B

REV. 10/10/13: CHANGED ALL "NORFOLK SOUTHERN RAILROAD" TEXT TO EITHER "NORFOLK SOUTHERN RAILWAY COMPANY" OR "NORFOLK SOUTHERN".

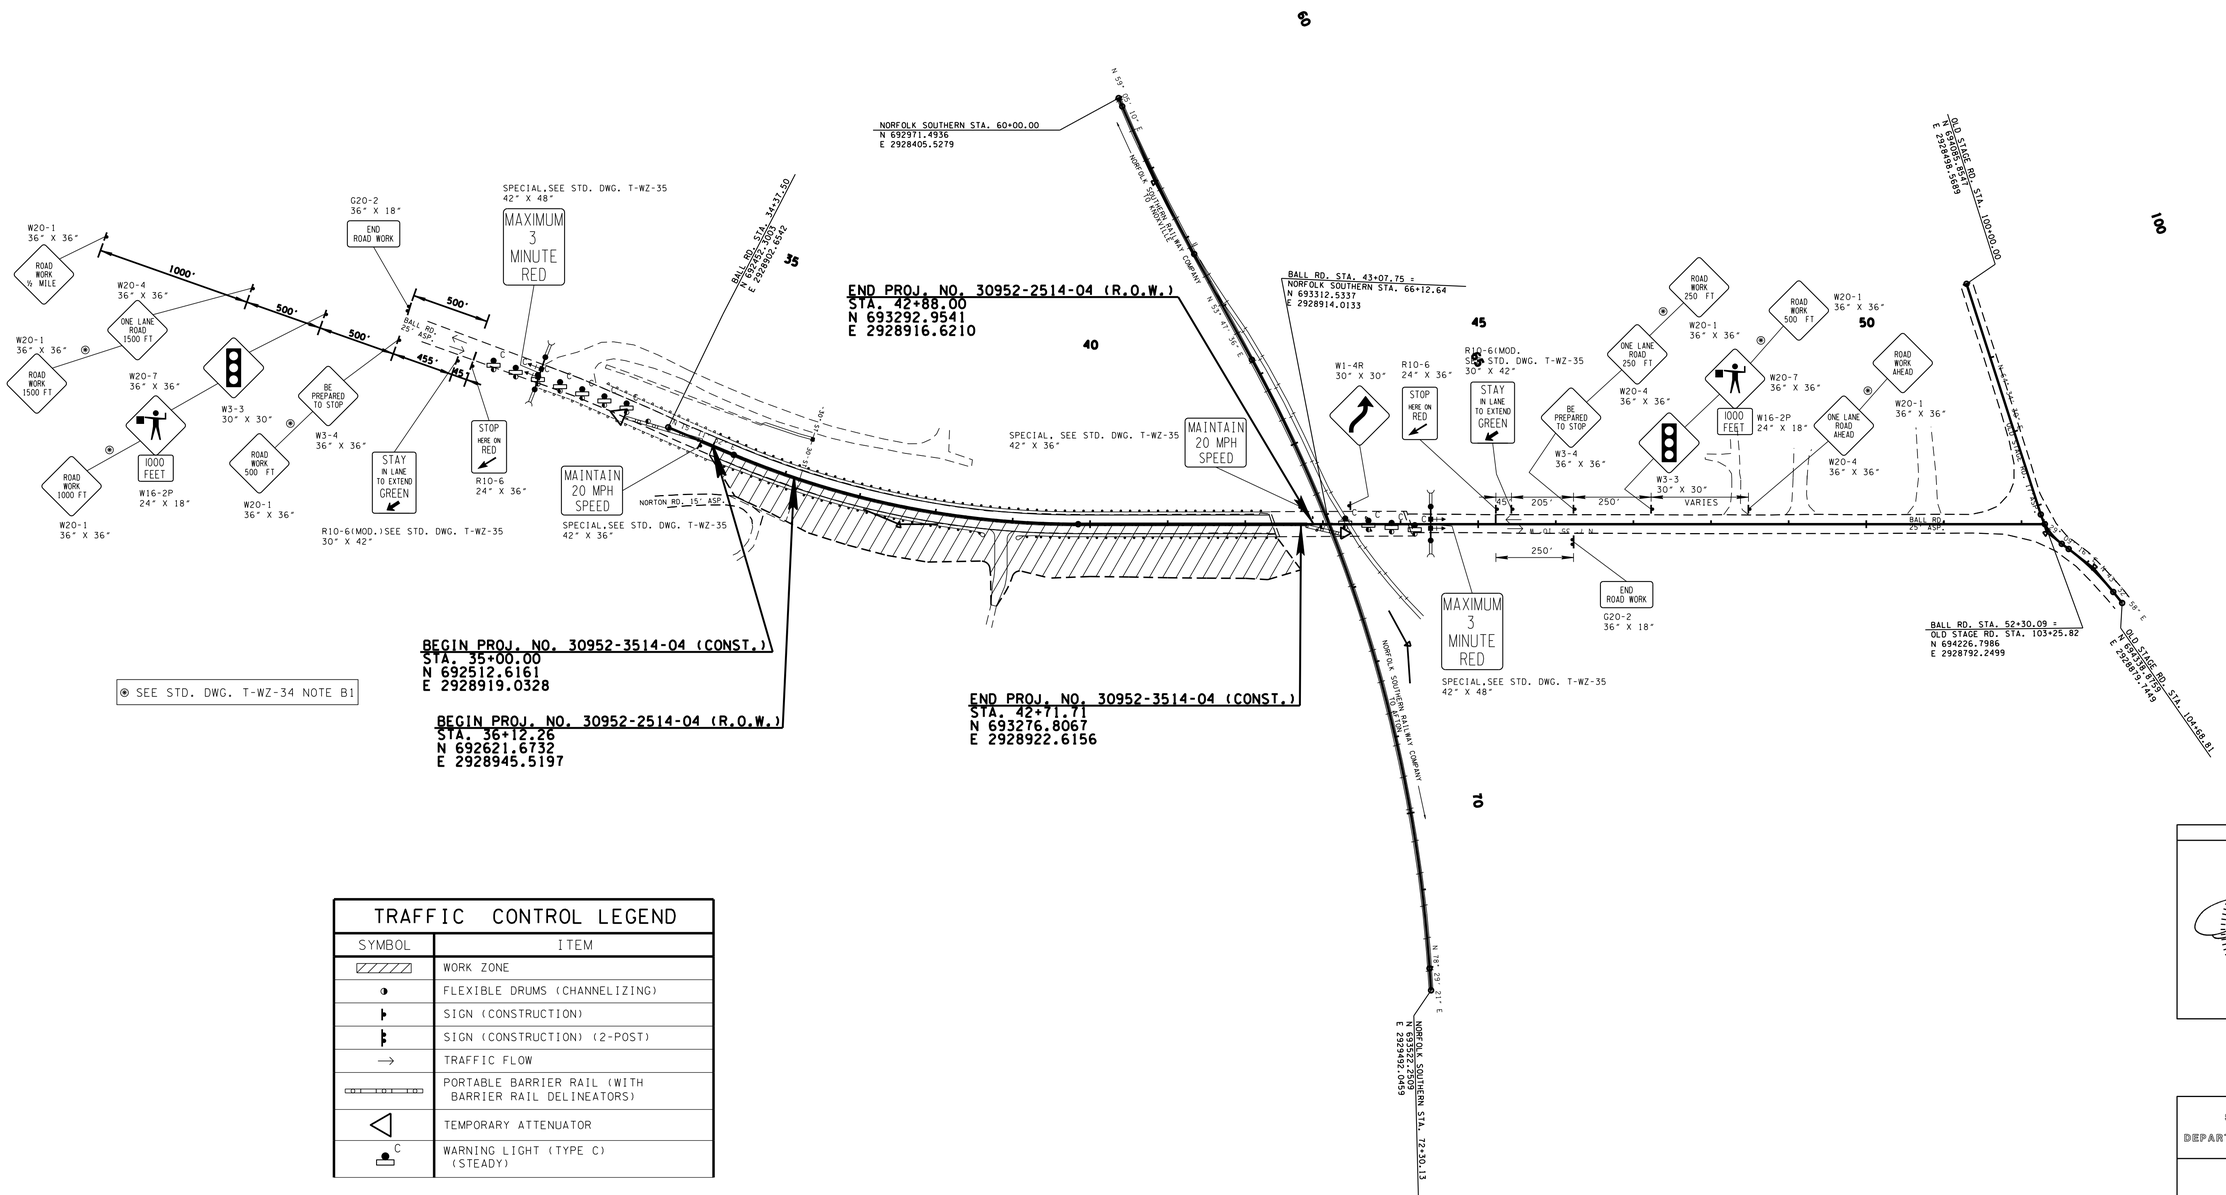

TRAFFIC CONTROL LEGEND

SYMBOL	ITEM
	WORK ZONE
	FLEXIBLE DRUMS (CHANNELIZING)
	SIGN (CONSTRUCTION)
	SIGN (CONSTRUCTION) (2-POST)
→	TRAFFIC FLOW
	PORTABLE BARRIER RAIL (WITH BARRIER RAIL DELINEATORS)
	TEMPORARY ATTENUATOR
C	WARNING LIGHT (TYPE C) (STEADY)

SEALED BY

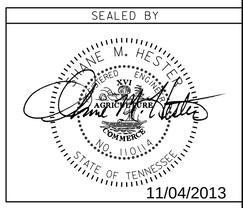

11/04/2013

STATE OF TENNESSEE
DEPARTMENT OF TRANSPORTATION

TRAFFIC CONTROL PLAN PHASE II

STA.35+00 TO STA.42+88

SCALE: 1"=100'

10-OCT-2013 10:56
C:\projects\GREENE_CO_SIA\009B.SHT