TYPE	YEAR	PROJECT NO.	SHEET NO.
CONST.	2014	19180-3212-04	6

NOTES:

1. PART OF THE ROADWAY RAMPS WERE DIGITIZED FROM TDOT PAVING PROJECT, 1989, 19180-3207-04 (83076-3219-04).

2. LP 1 SHALL BE WIRED INTO THE EXISTING LIGHTING CIRCUITRY AT PULL BOX PBA. EXTEND NEW CONDUIT TO THE EXISTING LIGHT POLE AT STA. 91+29.50 LT.

LEGEND

- PROP. SINGLE COBRAHEAD LUMINAIRE WITH 15' ARM (250W/45' MH.)
- PROP. SINGLE OFFSET LUMINAIRE (250W/45' MH)
- EXIST. LIGHT STANDARD AND LUMINAIRE TO REMAIN
- PROP. HIGH MAST LUMINAIRE WITH 4 LUMINAIRES (1000W/130' MH.)
- PROP. HIGH MAST LUMINAIRE WITH 6 LUMINAIRES (1000W/130' MH.)
- PROP. HIGH MAST LUMINAIRE WITH 8 LUMINAIRES (1000W/130' MH.)
- PROP. UNDERPASS WALL MOUNT LUMINAIRE (150W HPS)
- PROP. JUNCTION BOX (SIZE AS SHOWN IN PLANS)
- CONDUIT RUN NUMBER (SEE SHEET 5)

N

S.R. 386
CURVE SC1
PI 82+92.60
N 718,765.7195
E 1,761,402.9600
Δs 8° 37′ 42″ (RT)
θs 1° 29′ 17″
Δc 5° 39′ 09″ (RT)
Dc 1° 29′ 17″
Rc 3,850.72
Lc 379.89
Ts 390.52
Ls 200.00
SE 0.000 FT/FT
DESIGN SPEED 00 MPH
TRANS. LENGTH 000

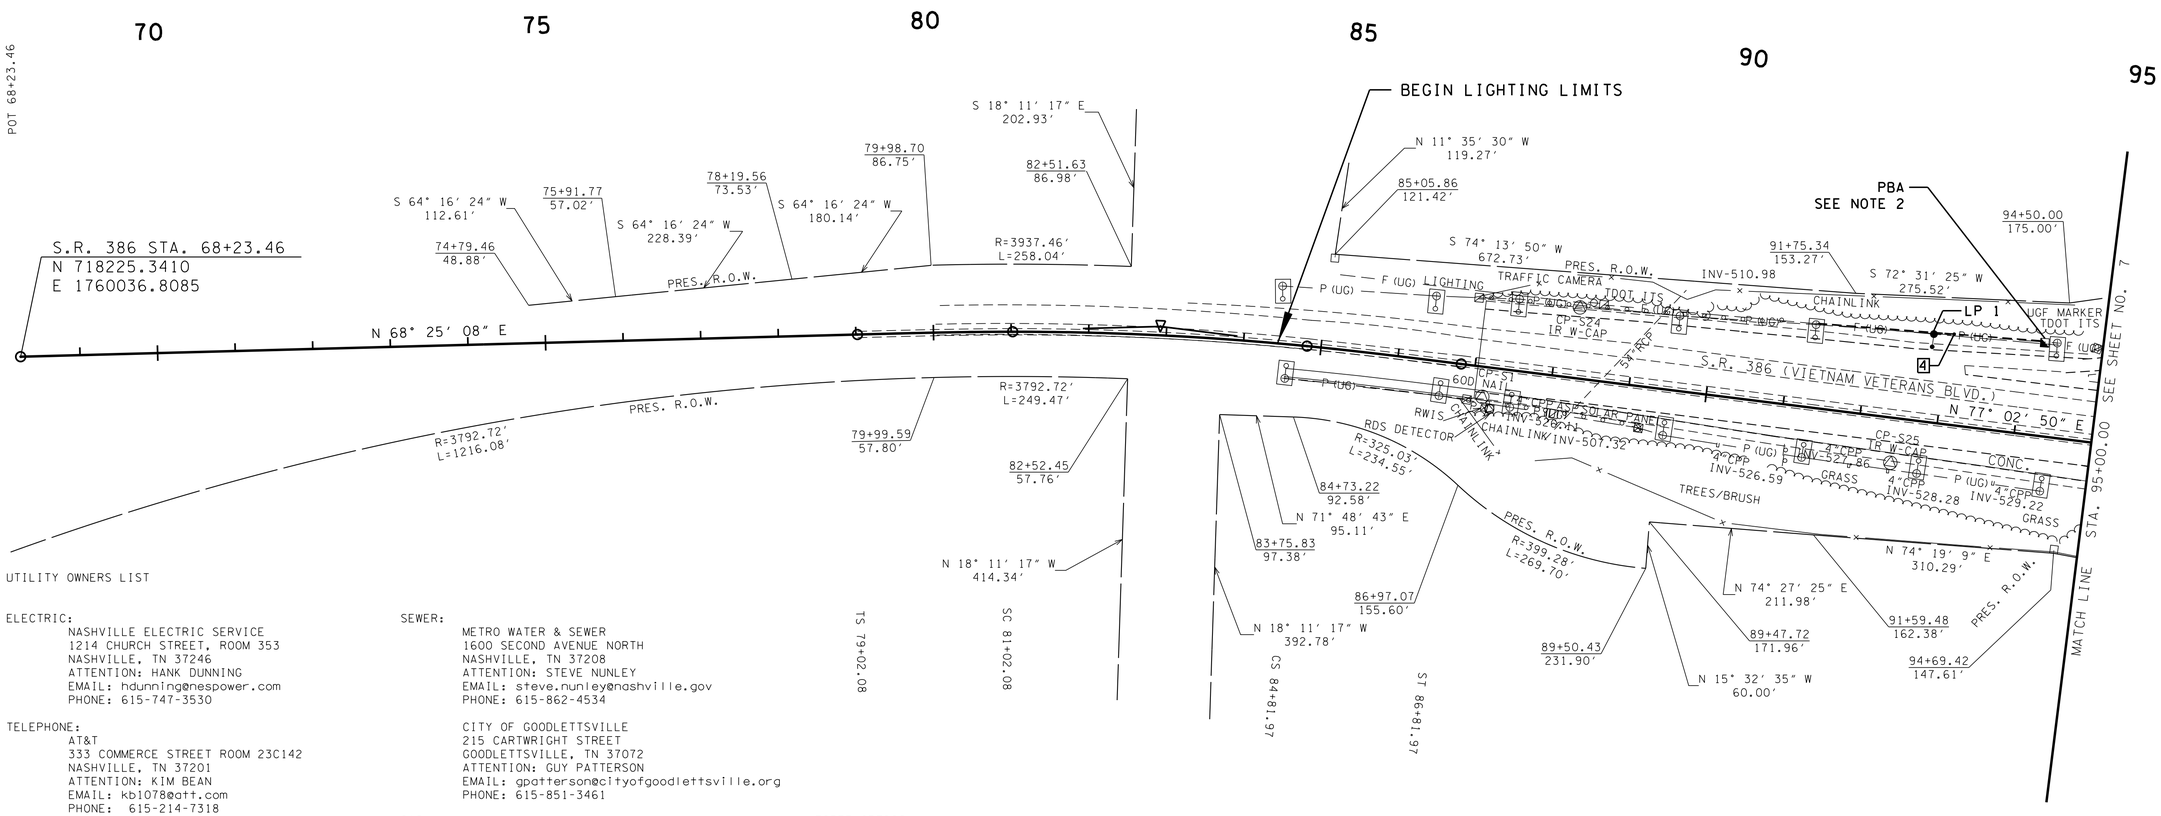

UTILITY OWNERS LIST

ELECTRIC:
NASHVILLE ELECTRIC SERVICE
1214 CHURCH STREET, ROOM 353
NASHVILLE, TN 37246
ATTENTION: HANK DUNNING
EMAIL: hdunning@nespower.com
PHONE: 615-747-3530

TELEPHONE:
AT&T
333 COMMERCE STREET ROOM 23C142
NASHVILLE, TN 37201
ATTENTION: KIM BEAN
EMAIL: kb1078@att.com
PHONE: 615-214-7318

WATER:
METRO WATER & SEWER
1600 SECOND AVENUE NORTH
NASHVILLE, TN 37208
ATTENTION: STEVE NUNLEY
EMAIL: steve.nunley@nashville.gov
PHONE: 615-862-4534

MADISON SUBURBAN UTILITY DISTRICT
108 WEST WEBSTER
MADISON, TN 37116
ATTENTION: CINDY ELLIS
EMAIL: cellis@msud.net
PHONE: 615-868-3201

CITY OF MILLERSVILLE
1246 LOUISVILLE HWY.
MILLERSVILLE, TN 37072
ATTENTION: FRANK WILKERSON
EMAIL: publicworks@cityofmillersville.com
PHONE: 615-859-0880

SEWER:
METRO WATER & SEWER
1600 SECOND AVENUE NORTH
NASHVILLE, TN 37208
ATTENTION: STEVE NUNLEY
EMAIL: steve.nunley@nashville.gov
PHONE: 615-862-4534

CITY OF GOODLETTSVILLE
215 CARTWRIGHT STREET
GOODLETTSVILLE, TN 37072
ATTENTION: GUY PATTERSON
EMAIL: gpatterson@cityofgoodlettsville.org
PHONE: 615-851-3461

GAS:
PIEDMONT GAS COMPANY
83 CENTURY BOULEVARD
NASHVILLE, TN 37214
ATTENTION: ROGER BYRD
ATTENTION: roger.byrd@piedmontng.com
PHONE: 615-872-2389

CABLE:
COMCAST
660 MAINSTREAM DRIVE
NASHVILLE, TN 37228
ATTENTION: NICK LEE
EMAIL: Nick_Lee@cable.comcast.com
PHONE: 615-244-7462 X1115251

STREET LIGHTS:
METRO PUBLIC WORKS
740 SOUTH 5TH STREET
NASHVILLE, TN 37206
ATTENTION: MIKE DAVIS
EMAIL: mike.davis@nashville.gov
PHONE: 615-862-8766

FIBER OPTICS:
LEVEL III COMMUNICATION
1025 ELDORADO BOULEVARD, 33A-521
BROOMFIELD, CO 80021
ATTENTION: TIM BOYKIN
EMAIL: tim.boykin@level3.com
level3.networkrelocations@level3.com (REQUIRED)
PHONE: 720-888-7280

AT&T
360 GEES MILL BUSINESS PARKWAY
CONYERS, GA 30013
ATTENTION: GENE GEREN
EMAIL: gg2748@att.com
PHONE: 770-602-2121

VERIZON BUSINESS
2400 N. GLENVILLE BOULEVARD
RICHARDSON, TX 75082
ATTENTION: DEAN BOYERS
EMAIL: dean.boyers@verizon.com
PHONE: 972-729-6322

SEALED BY

Brenda K. Booker

BRENDA K. BOOKER
REGISTERED ENGINEER
104943
STATE OF TENNESSEE

COORDINATES ARE NAD/83(1995), ARE DATUM ADJUSTED BY THE FACTOR OF 1.00006 AND TIED TO THE TGRN. ALL ELEVATIONS ARE REFERENCED TO THE NAVD 1988.

STATE OF TENNESSEE
DEPARTMENT OF TRANSPORTATION

PRESENT AND PROPOSED LIGHTING LAYOUT

B.O.P. TO STA. 95+00

SCALE: 1"=100'

2/18/2013 10:52:23 AM
C:\Users\BE-Bea\Desktop\Booker\01-ACTIVE\TDOT\E1616\DAVIDSON\02-SR 386 INTERCHANGE LIGHTING STUDY AND DESIGN\PART 2 - LIGHTING DESIGN\04_FINAL CONST DGN FILES\006.SHT