TYPE	YEAR	PROJECT NO.	SHEET NO.
CONST.	2014	19180-3212-04	8

NOTES:

1. PART OF THE ROADWAY RAMPS WERE DIGITIZED FROM TDOT PAVING PROJECT, 1989, 19180-3207-04 (83076-3219-04).
2. CONTRACTOR SHALL USE EXTREME CAUTION WHEN WORKING NEAR TDOT ITS (UNDERGROUND FIBER) AT LP 11 THRU LP 19.
3. CLEARING AND GRUBBING IS REQUIRED FOR THE REMOVAL OF BUSHES NEAR THE GUARDRAIL BETWEEN LP 11 THRU LP 19 FOR CONDUIT INSTALLATION. THIS WORK SHALL BE PAID FOR UNDER PAY ITEM 201-01.

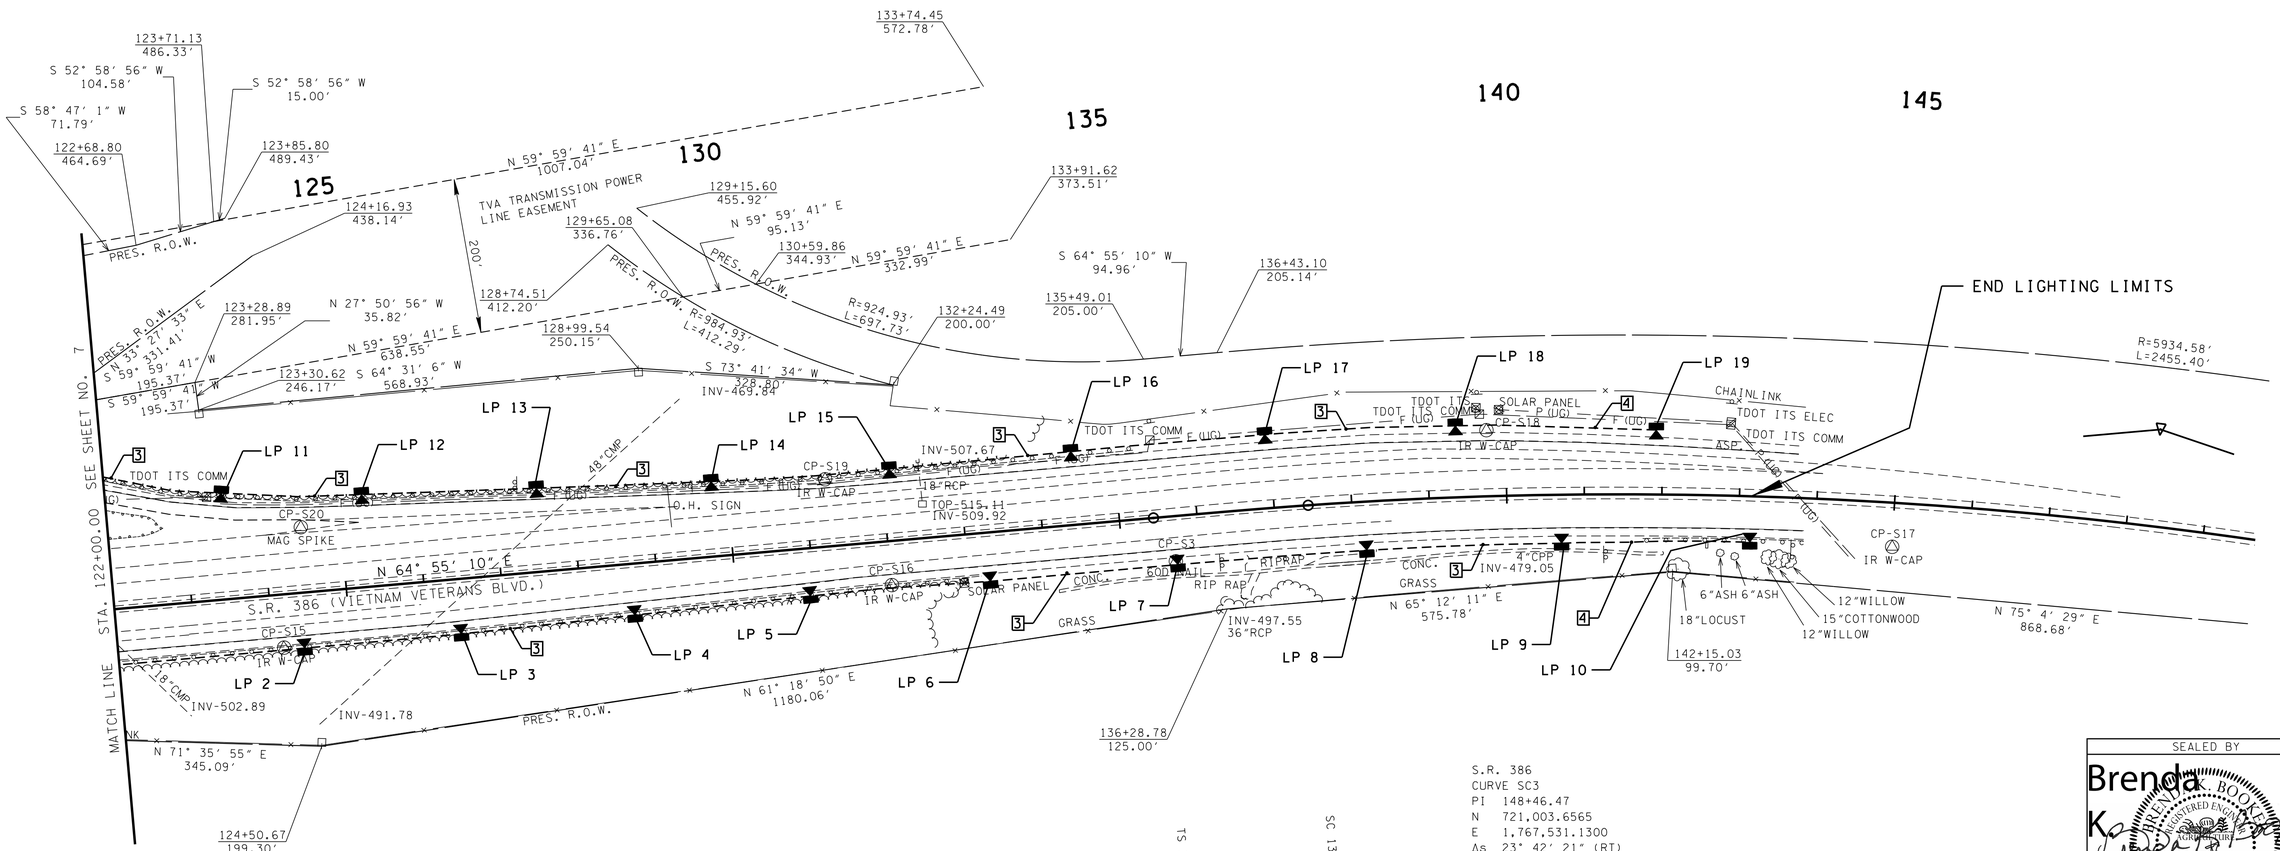

S.R. 386
CURVE SC3
PI 148+46.47
N 721,003.6565
E 1,767,531.1300
Δs 23° 42' 21" (RT)
θs 1° 00' 00"
Δc 21° 42' 21" (RT)
Dc 1° 00' 00"
Rc 5,729.58
Lc 2,170.58
Ts 1,302.55
Ls 200.00
SE 0.000 FT/FT
DESIGN SPEED 00 MPH
TRANS. LENGTH 000

LEGEND

- PROP. SINGLE COBRAHEAD LUMINAIRE WITH 15' ARM (250W/45' MH.)
- PROP. SINGLE OFFSET LUMINAIRE (250W/45' MH)
- EXIST. LIGHT STANDARD AND LUMINAIRE TO REMAIN
- PROP. HIGH MAST LUMINAIRE WITH 4 LUMINAIRES (1000W/130' MH.)
- PROP. HIGH MAST LUMINAIRE WITH 6 LUMINAIRES (1000W/130' MH.)
- PROP. HIGH MAST LUMINAIRE WITH 8 LUMINAIRES (1000W/130' MH.)
- PROP. UNDERPASS WALL MOUNT LUMINAIRE (150W HPS)
- PROP. JUNCTION BOX (SIZE AS SHOWN IN PLANS)
- CONDUIT RUN NUMBER (SEE SHEET 5)

SEALED BY

Brenda K. Booker

COORDINATES ARE NAD/83(1995), ARE DATUM ADJUSTED BY THE FACTOR OF 1.00006 AND TIED TO THE TGRN. ALL ELEVATIONS ARE REFERENCED TO THE NAVD 1988.

STATE OF TENNESSEE
DEPARTMENT OF TRANSPORTATION

PRESENT AND PROPOSED LIGHTING LAYOUT

STA. 122+00 TO E.O.P.

SCALE: 1"=100'

2/18/2013 10:56:07 AM
C:\Users\BE-Beo\Desktop\Booker\01_ACTIVE\TDOT\E1616\DAVIDSON\02_SR 386 INTERCHANGE LIGHTING STUDY AND DESIGN\PART 2 - LIGHTING DESIGN\04_FINAL CONST DGN FILES\008.SHT