TENNESSEE D.O.T.
DESIGN DIVISION
FILE NO.

| TYPE | YEAR | PROJECT NO. | SHEET NO. |
|---|---|---|---|
| R.O.W. | 2013 | HSIP-107(20) | 3A |
| CONST. | 2014 | HSIP-107(20) | 4A |
| | | | |
| | | | |

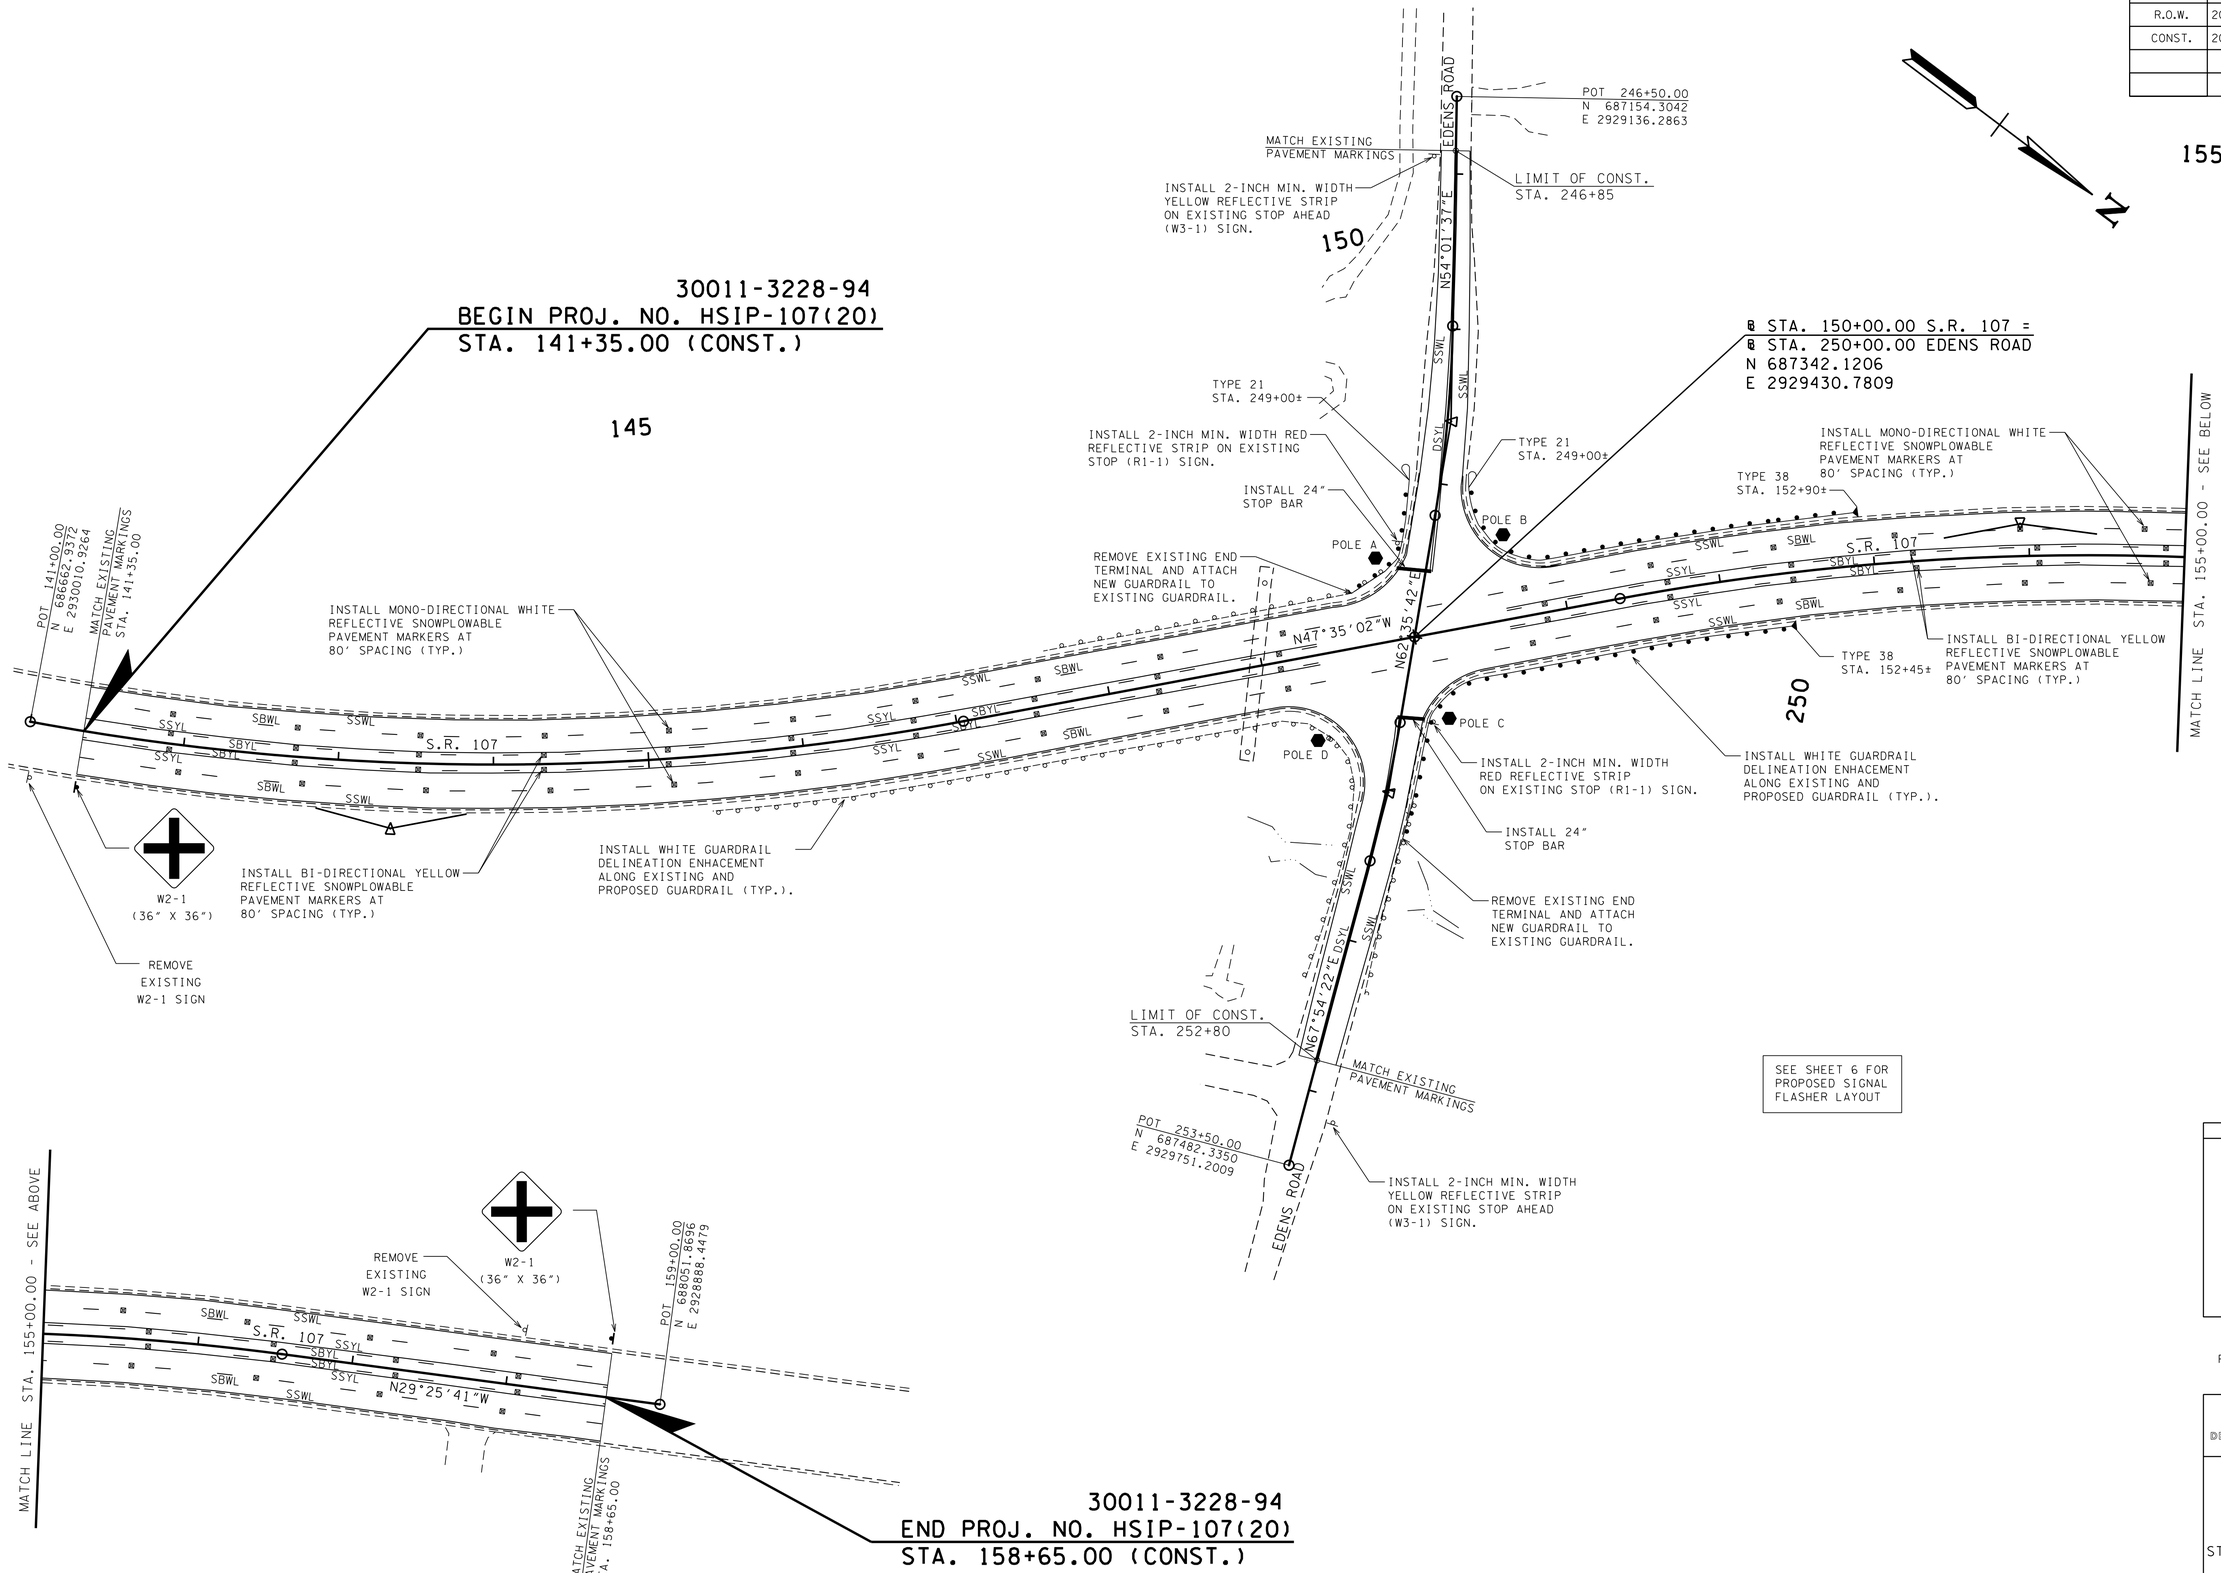


SEE SHEET 6 FOR PROPOSED SIGNAL FLASHER LAYOUT

SEALED BY

ALAN L. CHILDERS REGISTERED ENGINEER AGRICULTURE COMMERCE NO. 018635 STATE OF TENNESSEE 01/21/2014

COORDINATES ARE NAD/83(1995), ARE DATUM ADJUSTED BY THE FACTOR OF 1.000100 AND TIED TO THE TGRN. ALL ELEVATIONS ARE REFERENCED TO THE NAVD 1988.

STATE OF TENNESSEE
DEPARTMENT OF TRANSPORTATION

# PROPOSED LAYOUT

STA. 141+35 TO STA. 158+65

SCALE: 1"= 50'

Z:\0212-0018.9\Transportation\Dgn\004A.sht
1/20/2014 5:00:18 PM