| TENNESSEE D.O.T. | DESIGN DIVISION | FILE NO. |
|---|---|---|

| TYPE | YEAR | PROJECT NO. | SHEET NO. |
|---|---|---|---|
| CONST. | 2014 | HSIP-107(20) | 5 |
| | | | |
| | | | |
| | | | |

## TRAFFIC CONTROL NOTES

THE CONSTRUCTION SIGNING PLANS ARE TO SERVE AS A GUIDE ONLY. OTHER SIGNS MAY BE REQUIRED DURING VARIOUS PHASES OF CONSTRUCTION.

THIS TRAFFIC CONTROL PLAN DOES NOT RELIEVE THE CONTRACTOR OF THE RESPONSIBILITY OF INSTALLING TRAFFIC CONTROL DEVICES IN ACCORDANCE WITH THE CURRENT EDITION OF THE "MANUAL OF UNIFORM TRAFFIC CONTROL DEVICES."

THE CONTRACTOR IS TO MAINTAIN ACCESS TO ALL LOCAL PROPERTY OWNERS.

THE CONTRACTOR IS TO HAVE TWO FLAGGERS ON THE PROJECT ANY TIME TRAFFIC NEEDS TO BE RESTRICTED TO ONE LANE. COST OF THE FLAGGERS IS TO BE INCLUDED IN THE COST OF ITEM NO. 712-01, TRAFFIC CONTROL (LUMP SUM).




FLAGMAN AHEAD SIGNS, SHOULDER DROP-OFF SIGNS, ONE LANE ROAD AHEAD SIGNS, LANE CLOSED 1000 FEET SIGNS, AND LANE ENDS SIGNS ARE TO BE USED WHEN CONSTRUCTION OPERATIONS WARRANT, TO BE LOCATED AS DIRECTED BY THE T.D.O.T. SUPERVISOR. COST IS TO BE INCLUDED IN THE COST OF ITEM 712-06.

2 FLAGS ARE TO BE MOUNTED ON EACH ADVANCE WARNING SIGN. FLAGS ARE TO BE 1.5 FT. X 1.5 FT. AND FLUORESCENT RED-ORANGE IN COLOR. COST OF THE FLAGS ARE TO BE INCLUDED IN THE COST OF ITEM 712-06.




| TRAFFIC CONTROL LEGEND | |
|---|---|
| SYMBOL | ITEM |
| ◑ | FLEXIBLE DRUMS (CHANNELIZING) |
| ▶ | SIGN (CONSTRUCTION) |

### TRAFFIC CONTROL QUANTITIES

| ITEM NO. | DESCRIPTION | UNIT | QUANTITY | ITEM NO. 712-06 (S.F.) | SIZE | M.U.T.C.D. NO. | REMARKS |
|---|---|---|---|---|---|---|---|
| 712-01 | TRAFFIC CONTROL | L.S. | 1 | | | | |
| 712-04.01 | FLEXIBLE DRUMS (CHANNELIZING) | EACH | 60 | | | | |
| 712-05.01 | WARNING LIGHTS (TYPE A) | EACH | 10 | | | | |
| 712-05.03 | WARNING LIGHTS (TYPE C) | EACH | 50 | | | | |
| 712-06 | SIGNS (END ROAD WORK) | S.F. | 4 | 32 | 48" x 24" | G20-2 | |
| 712-06 | SIGNS (LEFT LANE ENDS) | S.F. | 2 | 32 | 48" x 48" | W4-2L | TO BE USED AS NEEDED |
| 712-06 | SIGNS (RIGHT LANE ENDS) | S.F. | 2 | 32 | 48" x 48" | W4-2R | TO BE USED AS NEEDED |
| 712-06 | SIGNS (ROAD WORK 1/2 MILE) | S.F. | 1 | 16 | 48" x 48" | W20-1 | |
| 712-06 | SIGNS (ROAD WORK 1500 FEET) | S.F. | 1 | 16 | 48" x 48" | W20-1 | |
| 712-06 | SIGNS (ROAD WORK 1000 FEET) | S.F. | 2 | 32 | 48" x 48" | W20-1 | |
| 712-06 | SIGNS (ROAD WORK 500 FEET) | S.F. | 2 | 32 | 48" x 48" | W20-1 | |
| 712-06 | SIGNS (ROAD WORK AHEAD) | S.F. | 2 | 32 | 48" x 48" | W20-1 | |
| 712-06 | SIGNS (ONE LANE ROAD AHEAD) | S.F. | 2 | 32 | 48" x 48" | W20-4 | TO BE USED AS NEEDED |
| 712-06 | SIGNS (LEFT LANE CLOSED 1000 FT. | S.F. | 2 | 32 | 48" x 48" | W20-5L | TO BE USED AS NEEDED |
| 712-06 | SIGNS (RIGHT LANE CLOSED 1000 F | S.F. | 2 | 32 | 48" x 48" | W20-5R | TO BE USED AS NEEDED |
| 712-06 | SIGNS (SHOULDER DROP-OFF) | S.F. | 2 | 32 | 48" x 48" | W8-9A | TO BE USED AS NEEDED |
| 712-06 | SIGNS (FLAGGER (SYMBOL)) | S.F. | 2 | 32 | 48" x 48" | W20-7A | TO BE USED AS NEEDED |
| 712-08.03 | ARROW BOARD (TYPE C) | EACH | 2 | | | | |
| **TOTAL** | | | | **384** | | | |

SEALED BY

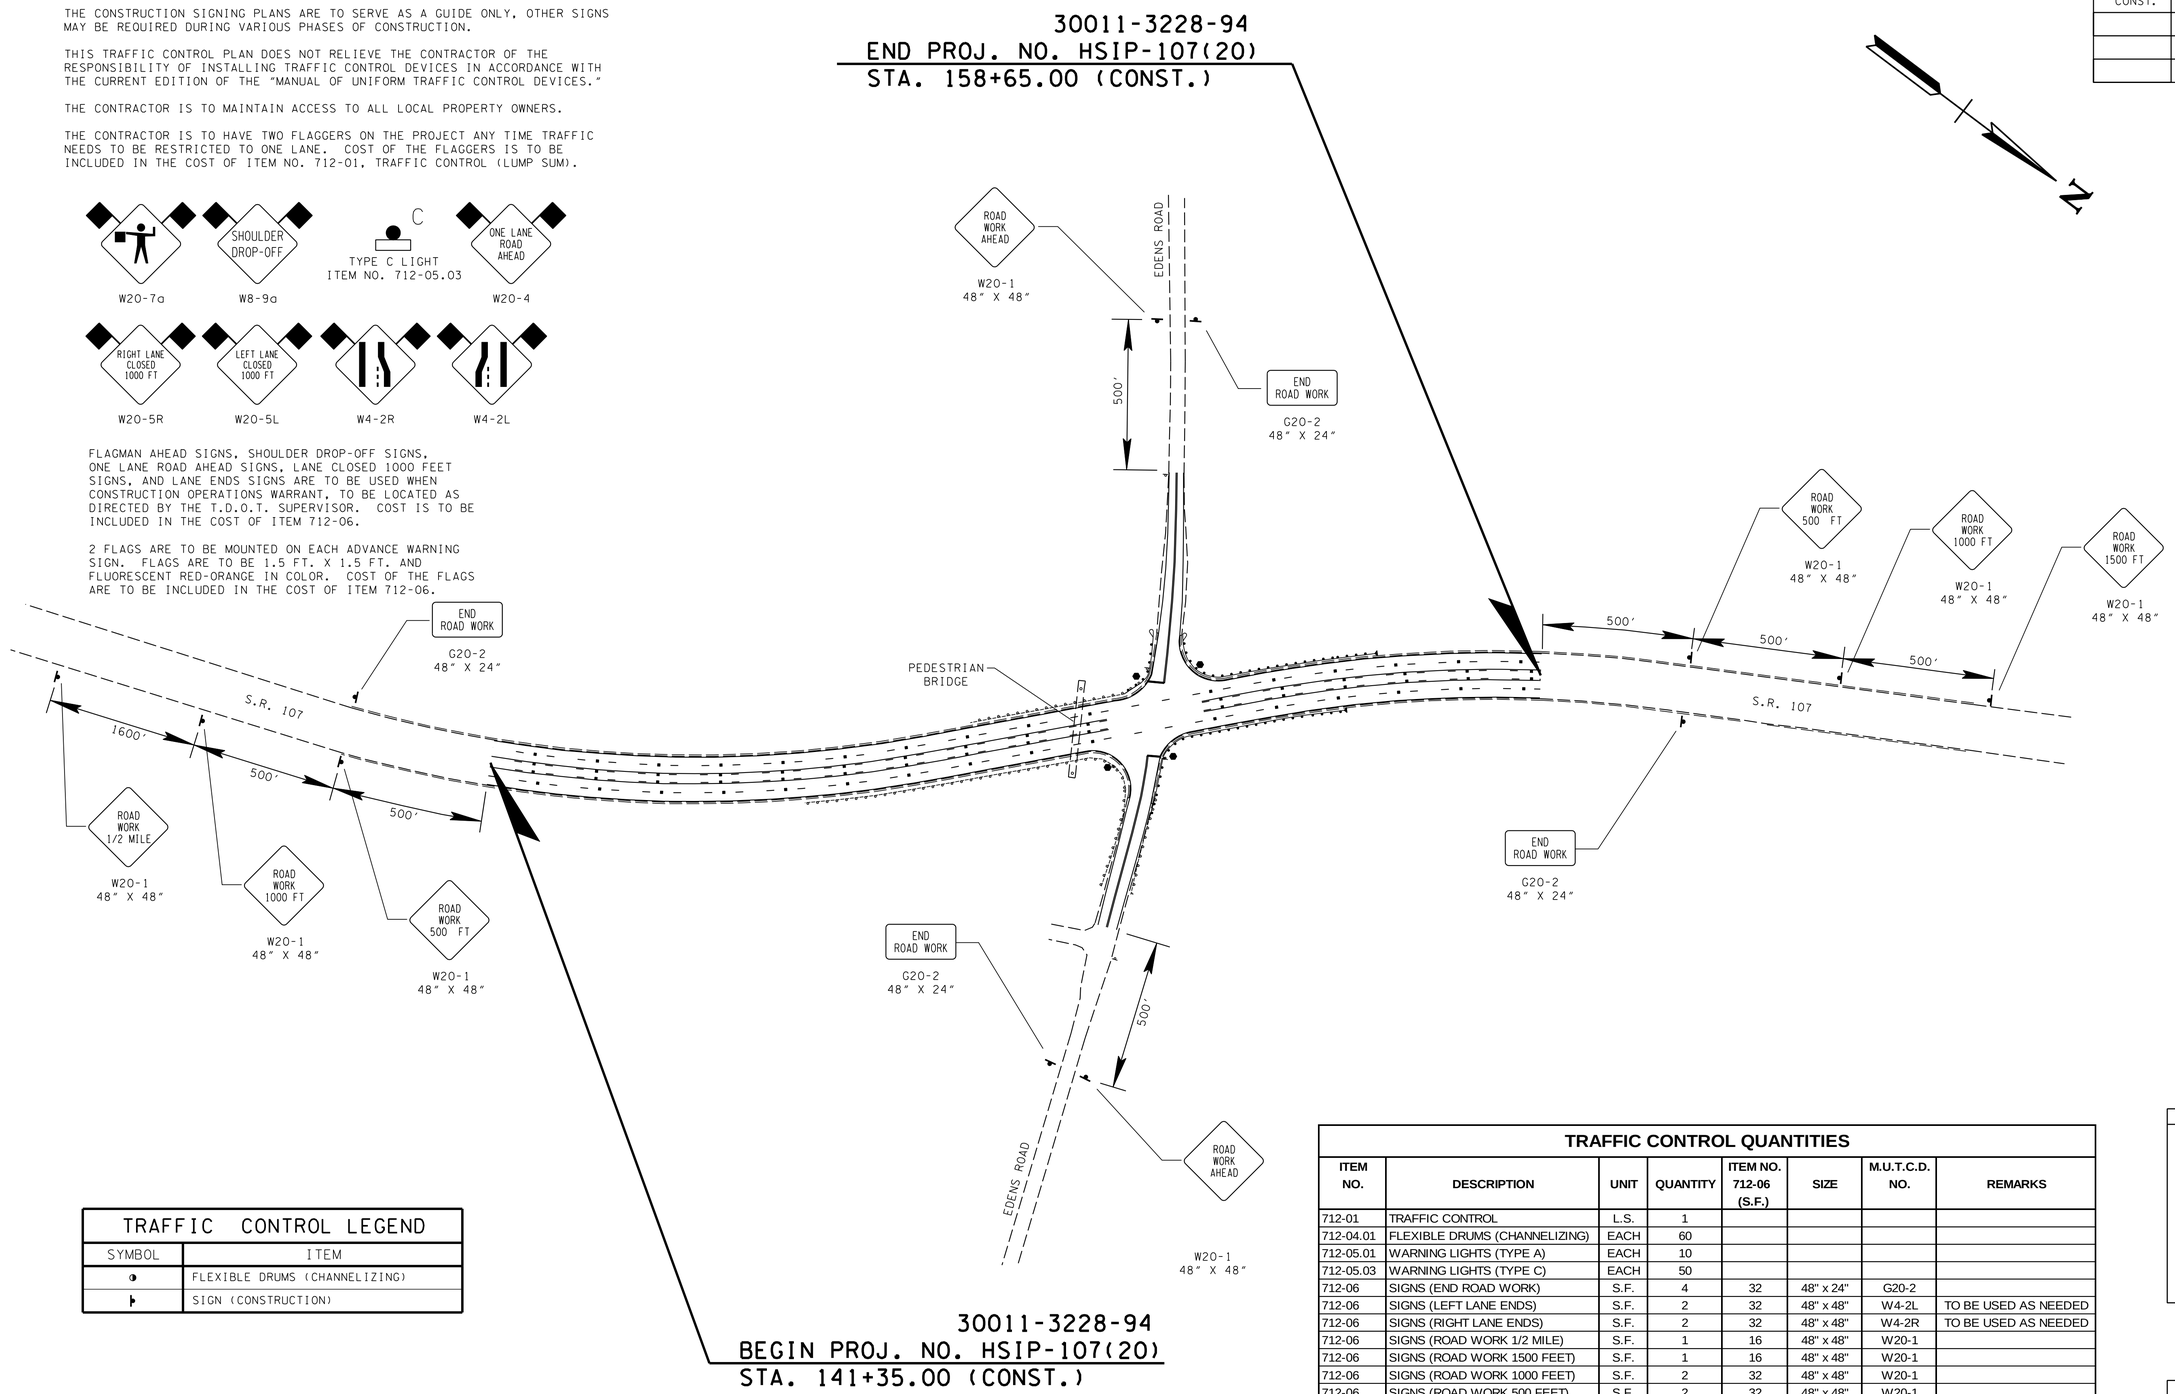


COORDINATES ARE NAD/83(1995), ARE DATUM ADJUSTED BY THE FACTOR OF 1.000100 AND TIED TO THE TGRN. ALL ELEVATIONS ARE REFERENCED TO THE NAVD 1988.

STATE OF TENNESSEE
DEPARTMENT OF TRANSPORTATION

# TRAFFIC CONTROL PLAN

SCALE: 1"=100'

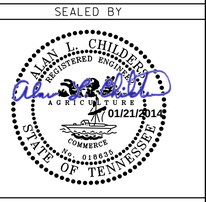01/21/2014 9:11:54 AM
Z:\00212-0018.9\Transportation\Dgn\005.sht