| TYPE | YEAR | PROJECT NO. | SHEET NO. |
|---|---|---|---|
| RESURF. | 2014 | NH-I-65-3(121) | 8 |
| | | | |
| | | | |
| | | | |

TENNESSEE D.O.T.
DESIGN DIVISION
FILE NO.

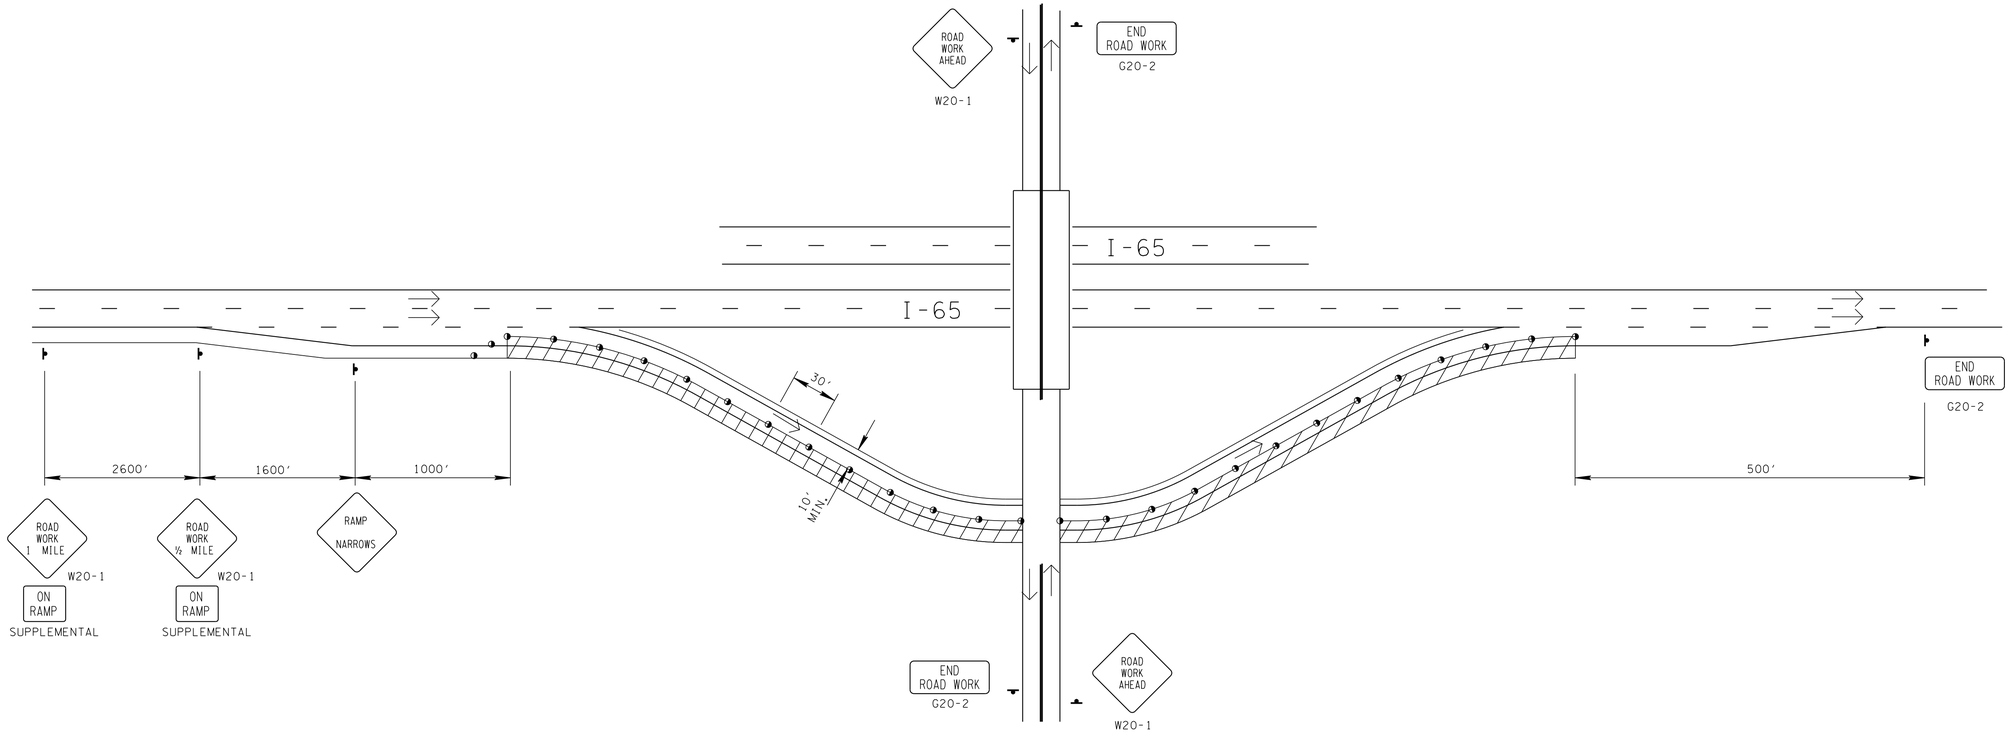


## DETAIL FOR RAMP WORK (TYPICAL)

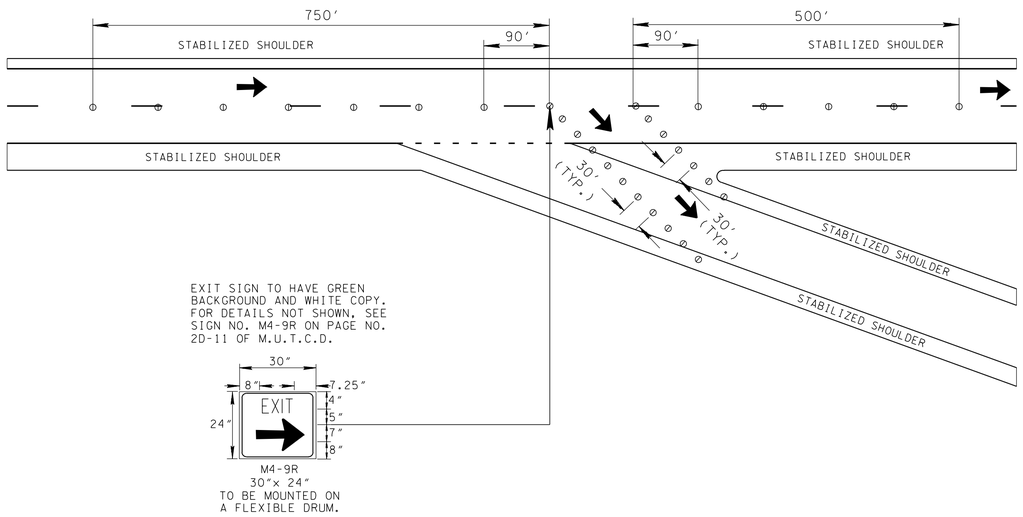


## TRAFFIC CONTROL FOR DECELERATION RAMP

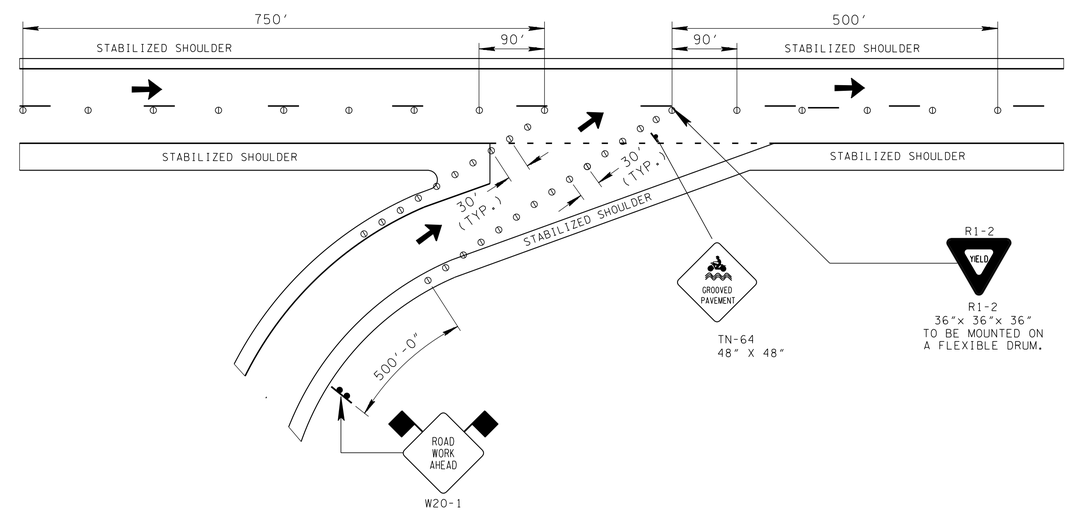


## TRAFFIC CONTROL FOR ACCELERATION RAMP

## SIGNING NOTE

(1) IF THESE SIGNS CONFLICT WITH ANY OTHER SIGNS DURING A DESIGNATED PHASE OF THE PROJECT, THEN THEY ARE TO BE COVERED OR REMOVED TO AVOID THAT CONFLICT.

STATE OF TENNESSEE
DEPARTMENT OF TRANSPORTATION

TRAFFIC CONTROL FOR RAMPS

22-JAN-2014 13:35
\\JU03WF01.tdot.state.tn.us\03Shared\SURVEY\DESIGN\Resurfacing Plans\2014Interstate\DavidsonSumnerCos.I-65\04520.01-008RampDetails.dgn