| TYPE | YEAR | PROJECT NO. | SHEET NO. |
|---|---|---|---|
| RESURF. | 2014 | NH-I-65-3(121) | 4 |
| | | | |
| | | | |
| | | | |

# NORTHBOUND I-65 BRIDGE DETAIL
## LONG HOLLOW PIKE (L.M 21.43) AND E. CEDAR CREEK (L.M. 21.58)

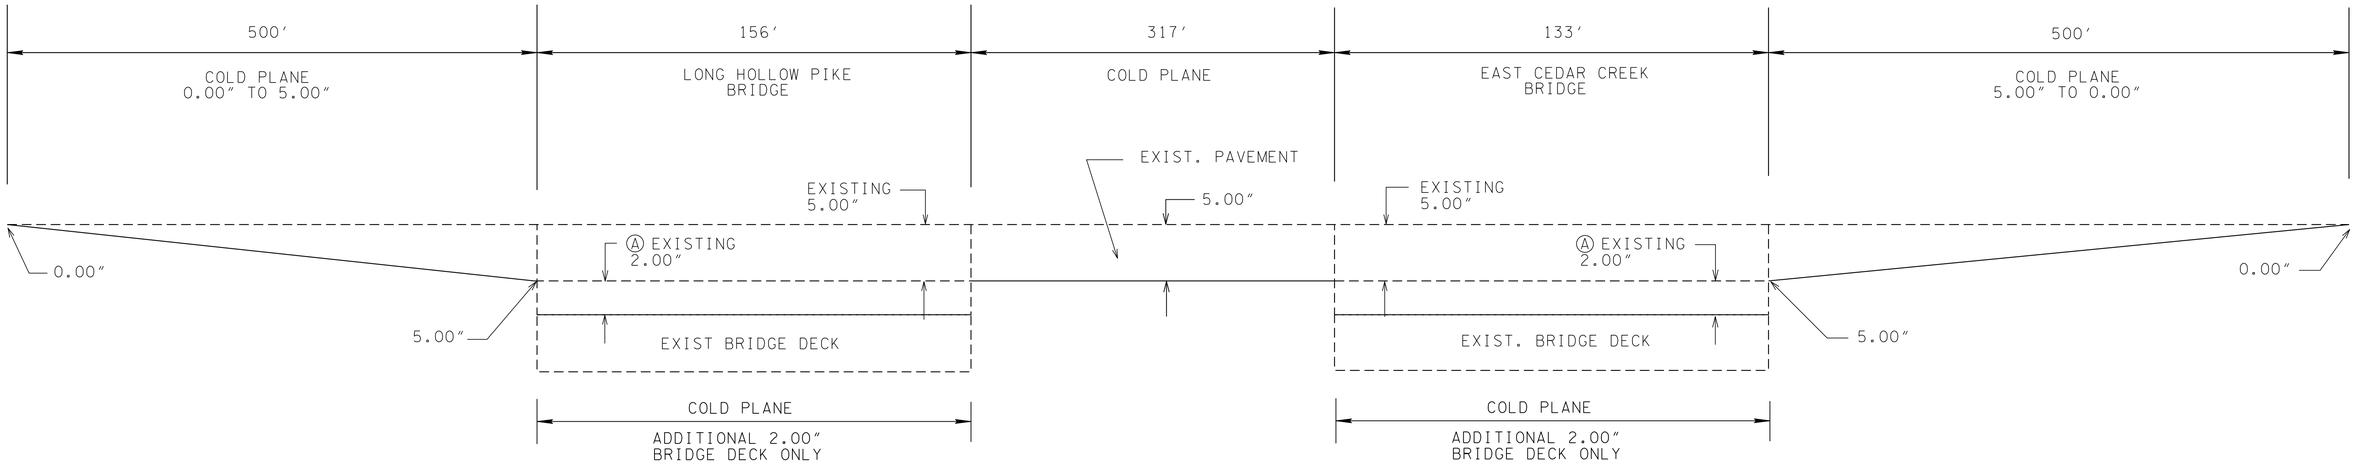


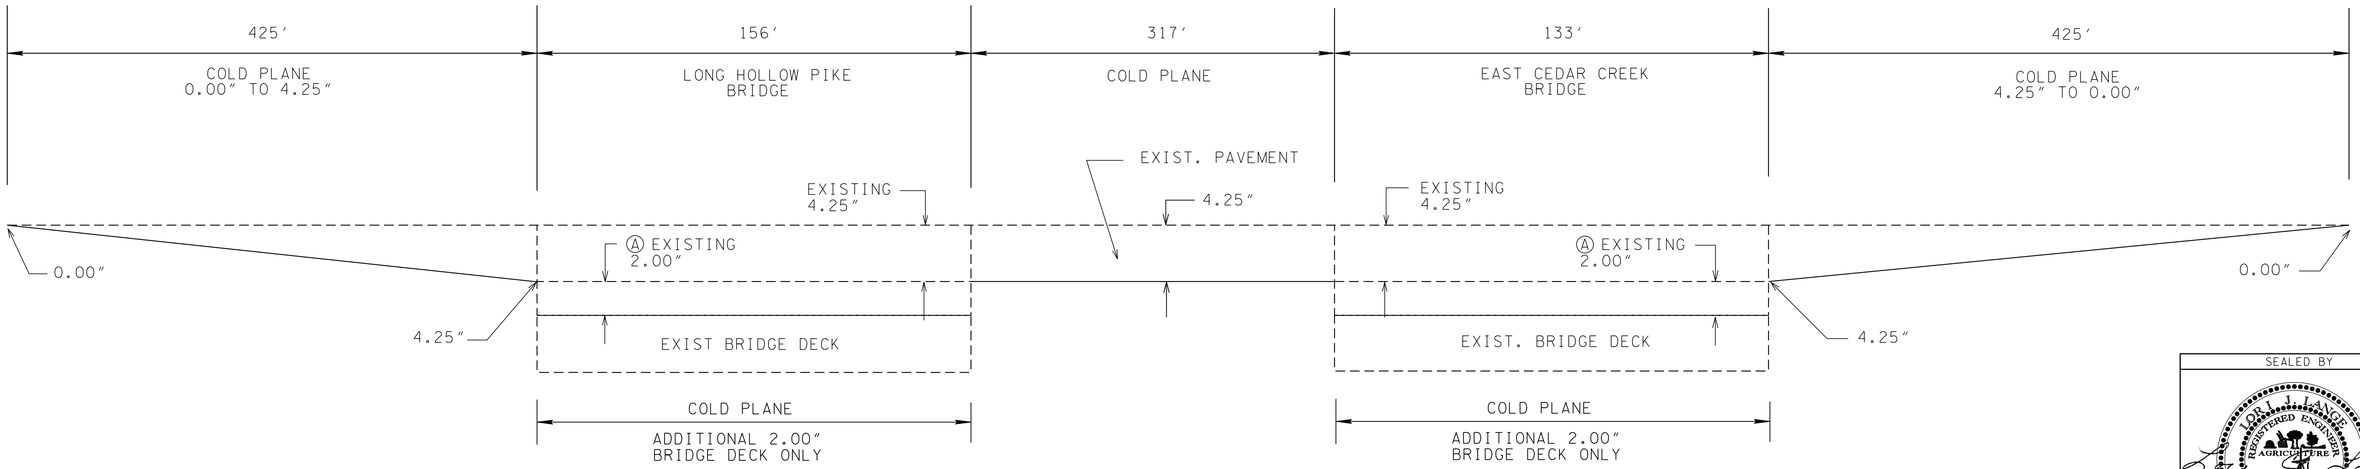


# SOUTHBOUND I-65 BRIDGE DETAIL
## LONG HOLLOW PIKE (L.M 21.43) AND E. CEDAR CREEK (L.M. 21.58)

NOTE:

Ⓐ EXISTING ASPHALT TO BE REMOVED USING ITEM NO. 407-02.12 REMOVAL AND DISPOSAL OF EXISTING ASPHALT PAVEMENT

SEALED BY

01/22/2014

STATE OF TENNESSEE
DEPARTMENT OF TRANSPORTATION

**DETAILS FOR COLD PLANING BRIDGES**

22-JAN-2014 13:32
\\JJO3WF01.tdot.state.tn.us\03Shared\SURVEY\DESIGN\Resurfacing Plans\2014Interstate\DavidsonSumnerCos.I-65\104520.01-004Cold Planing Details.dgn