| TYPE | YEAR | PROJECT NO. | SHEET NO. |
|---|---|---|---|
| RESURF. | 2014 | NH-I-65-3(121) | 3 |
| | | | |
| | | | |
| | | | |

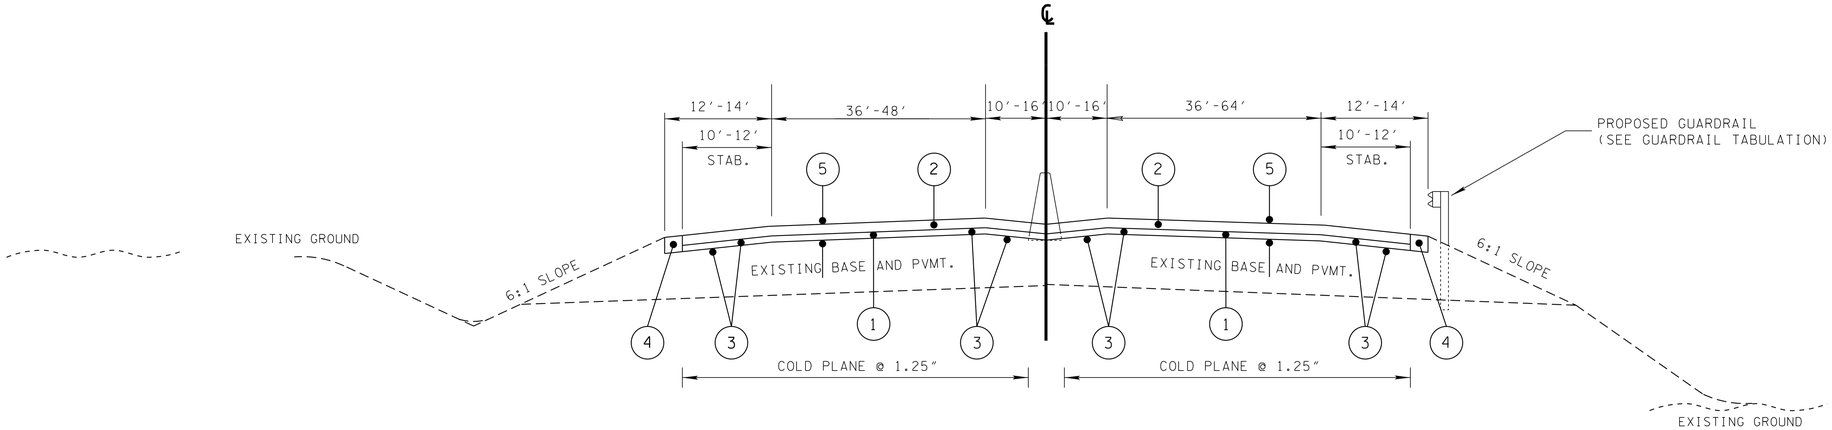


## TANGENT SECTION

## L.M. 20.10 TO L.M. 20.73

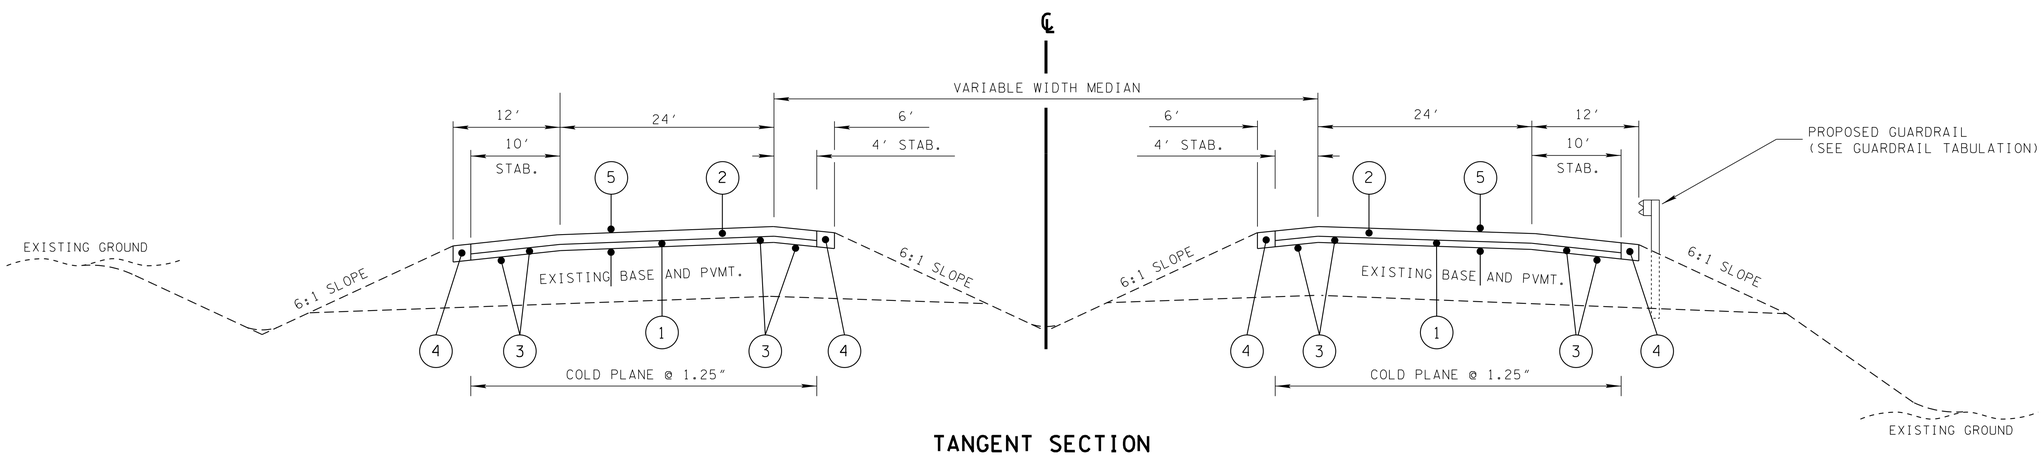


## TANGENT SECTION

## L.M. 20.73 TO L.M. 22.17

## L.M. 0.00 TO L.M. 0.920

SEALED BY

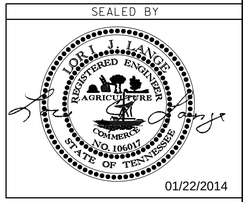


01/22/2014

STATE OF TENNESSEE
DEPARTMENT OF TRANSPORTATION

# TYPICAL SECTIONS

22-JAN-2014 13:32
\\JJ03WF01.tdot.state.tn.us\03Shared\SURVEY\DESIGN\Resurfacing Plans\2014Interstate\DavidsonSumnerCos\I-65\104520.01-003TypicalSections.dgn