CONST. NO.		
PROJECT NO.	YEAR	SHEET NO.
19012-4159-04	2014	

REVISIONS

NO.	DATE	BY	BRIEF DESCRIPTION

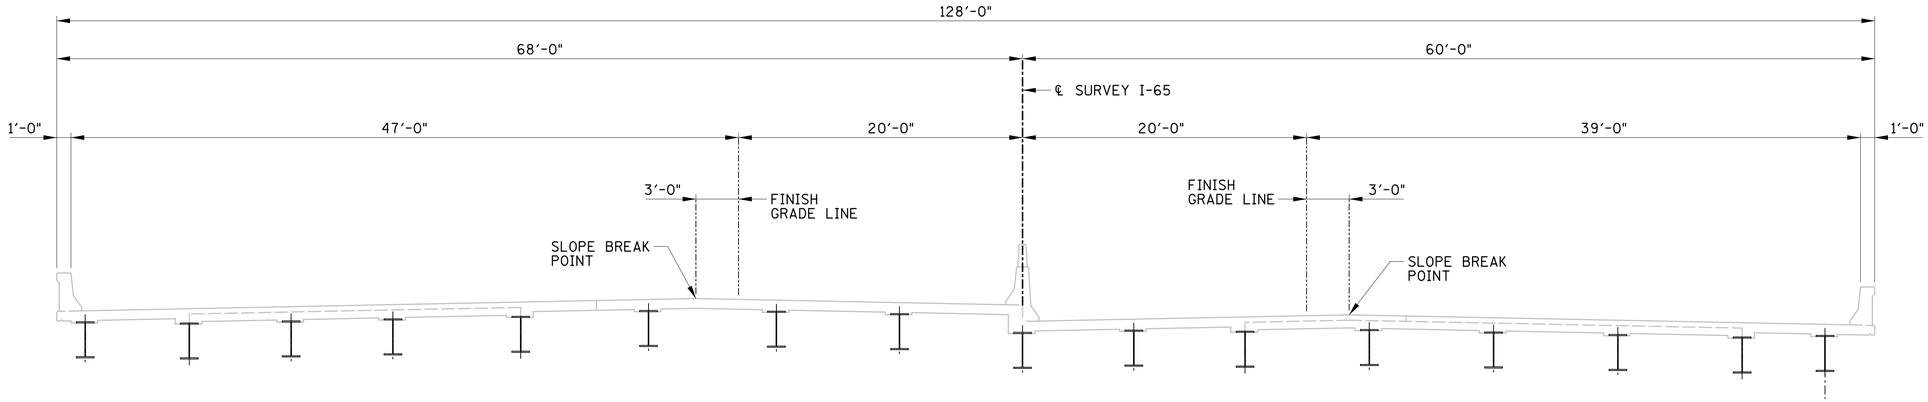

TYPICAL CROSS-SECTION

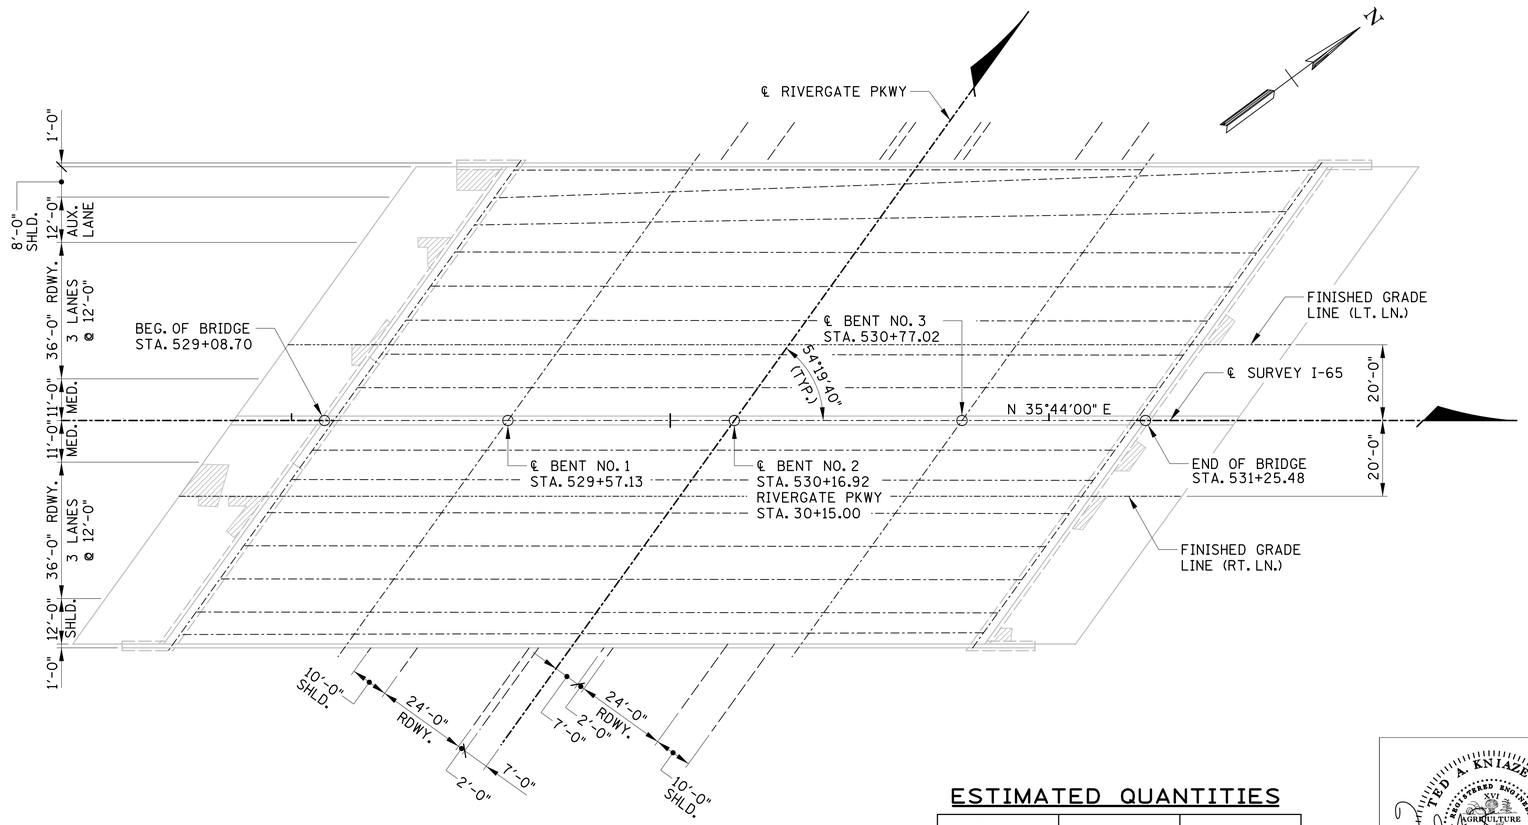

DENOTES: AREAS OF PARTIAL OR FULL DEPTH REPAIRS AS DESIGNATED BY THE ENGINEER.

PLAN

ESTIMATED QUANTITIES

617-04.01 TYPE I THIN OVERLAY (S.Y.)	604-10.30 BRIDGE DECK REPAIRS (FULL) (S.Y.)	604-10.50 BRIDGE DECK REPAIRS (PARTIAL) (S.Y.)
4,383	25	10

TED A. KNIAZEWICZ
REGISTERED ENGINEER
XV
AGRICULTURE
COMMERCE
No. 029751
STATE OF TENNESSEE

STATE OF TENNESSEE
DEPARTMENT OF TRANSPORTATION

SUPERSTRUCTURE DETAILS
1 OF 1

BRIDGE NO. 2
I-65 OVER
RIVERGATE PKWY
BR. NO. 19-I0065-20.26
DAVIDSON COUNTY
2014

BR-114-157C

DESIGNED BY	GRESHAM SMITH & PARTNERS	DATE	6/13
DRAWN BY	GDY	DATE	6/13
SUPERVISED BY	TAK	DATE	6/13
CHECKED BY	TQT	DATE	

GS&P
GRESHAM SMITH AND PARTNERS

gyoun
G:\2807116\b\rivergate pkwy\8071b26S1.sht
1/21/2014
PRF