TYPE	YEAR	PROJECT NO.	SHEET NO.
MAINT.	2014	19012-4159-04	3A

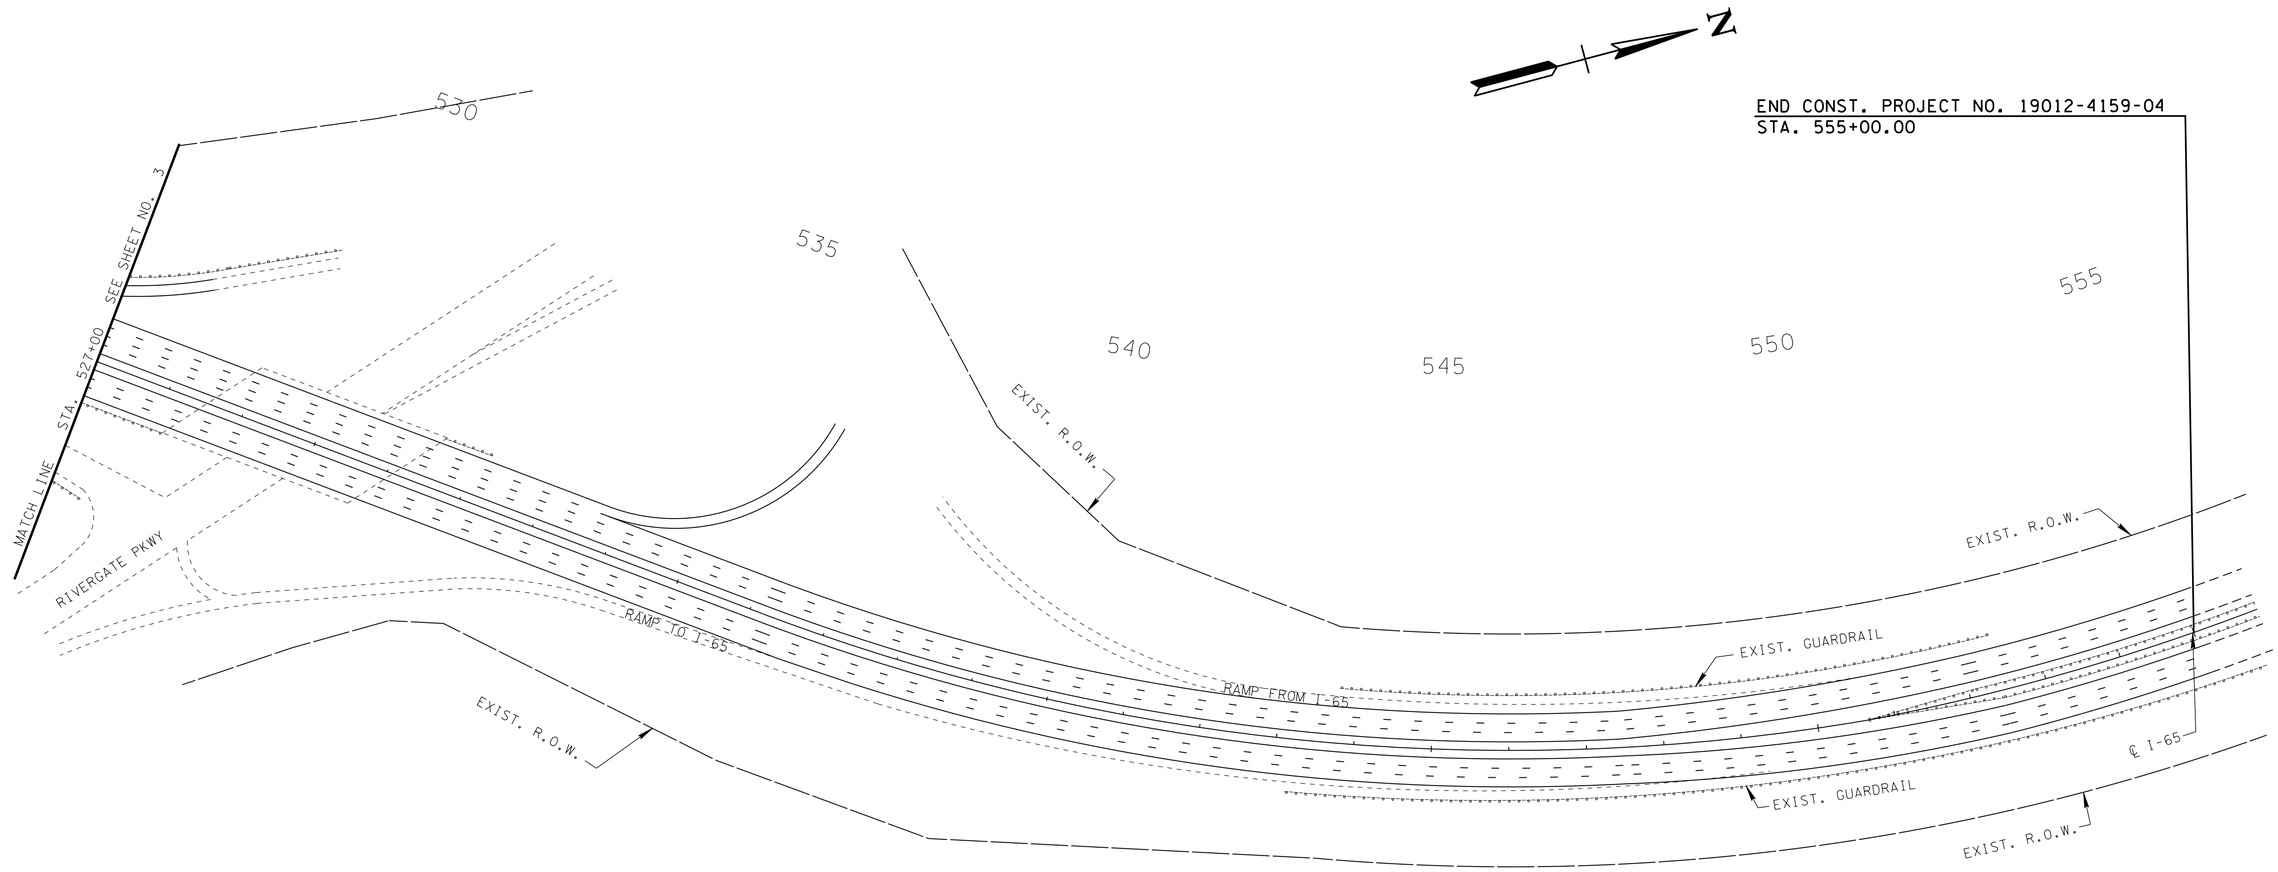

SEALED BY

STATE OF TENNESSEE
DEPARTMENT OF TRANSPORTATION

PRESENT AND PROPOSED LAYOUT

SCALE: 1"=100'

/21/2014 8:56:34 AM
D:\280716\T\DV165003a.sht