TYPE	YEAR	PROJECT NO.	SHEET NO.
MAINT.	2014	19012-4159-04	4G

TRAFFIC CONTROL LEGEND

SYMBOL	ITEM
	FLEXIBLE DRUMS (CHANNELIZING)
	PORTABLE BARRIER RAIL
	TEMPORARY BARRICADE (TYPE III)
	CHANGEABLE MESSAGE SIGN
	SIGN (CONSTRUCTION)
	WORK ZONE

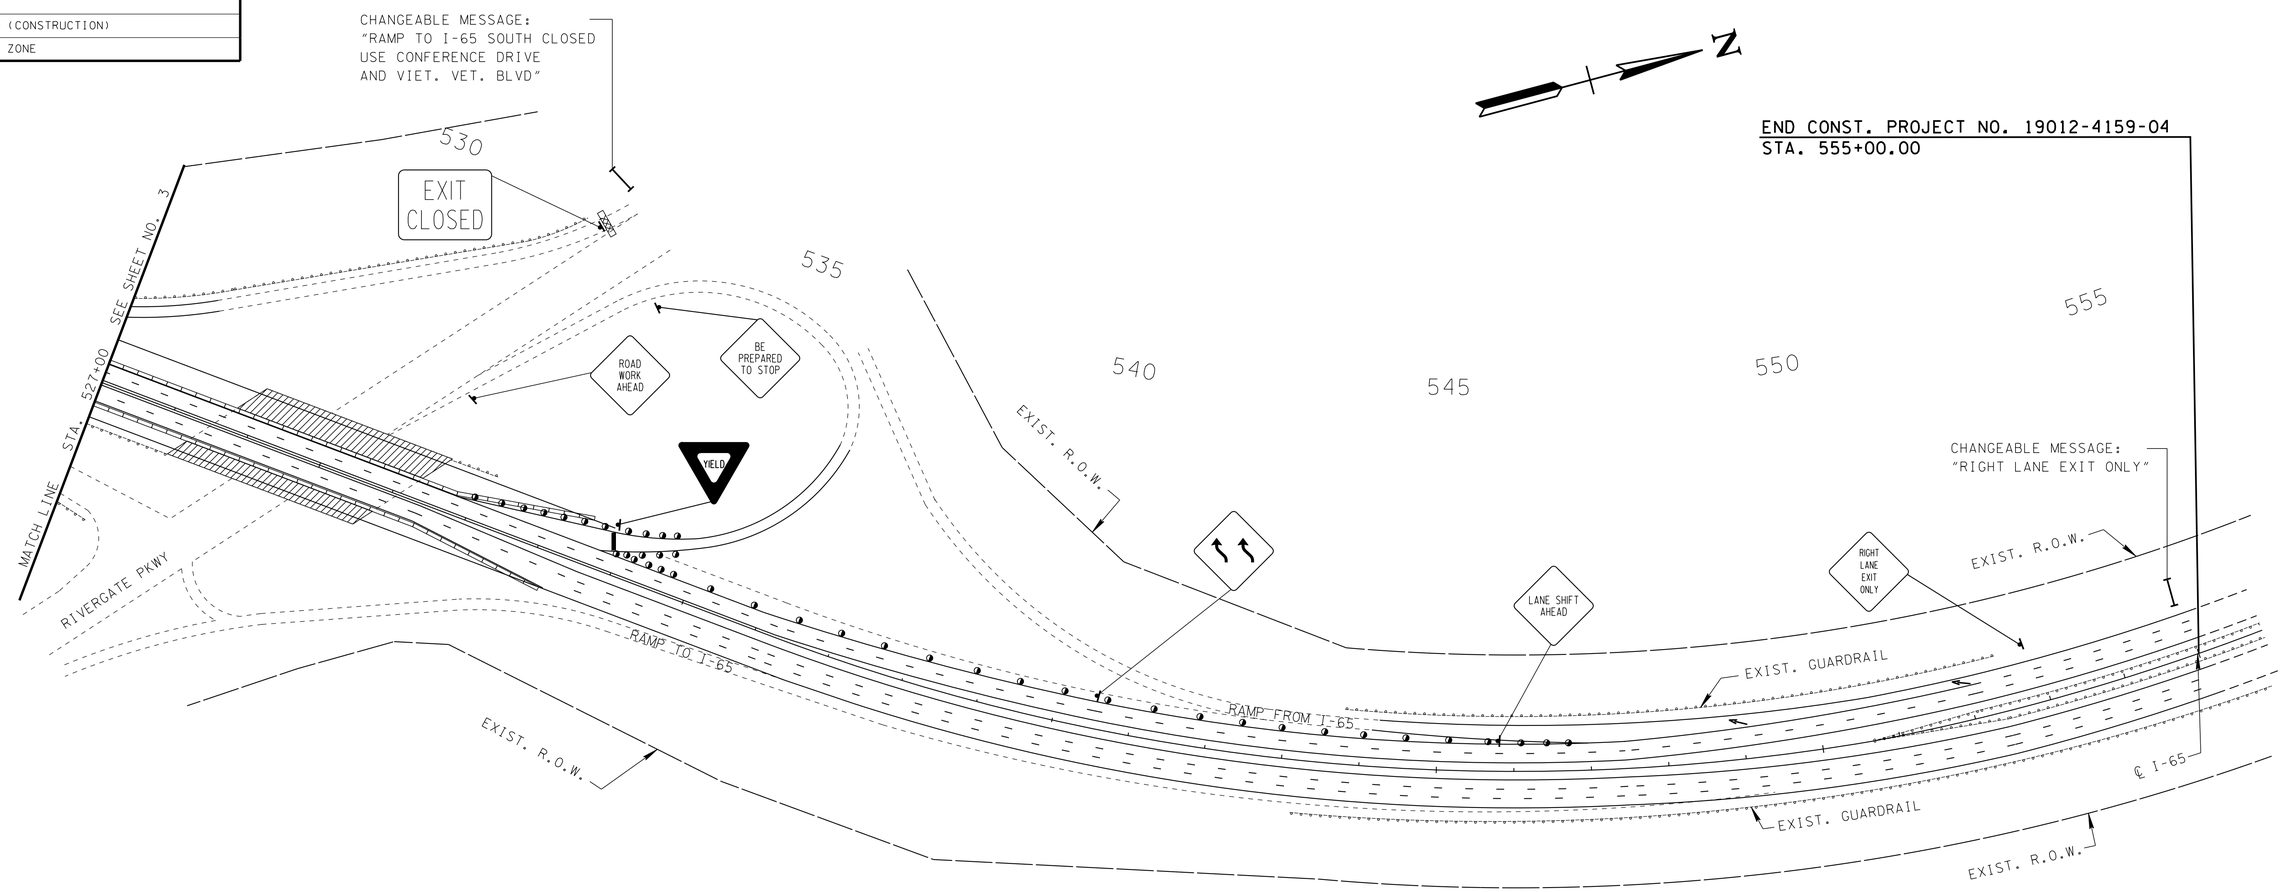

SEALED BY

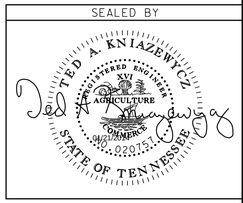

PHASE I TRAFFIC OVER RIVERGATE PKWY & CSX RAILROAD

NOTE: THIS DRAWING IS FOR CONCEPT PURPOSES. PLEASE REFER TO STANDARD DRAWINGS AND MUTCD FOR REQUIRED SIGNS AND LENGTHS OF MERGE AND SHIFT TAPERS.

STATE OF TENNESSEE
DEPARTMENT OF TRANSPORTATION

TRAFFIC CONTROL PLAN

/21/2014 8:59:30 AM
Q:\2807116\t\DV165004g.sht