CONST. NO.		
PROJECT NO.	YEAR	SHEET NO.
19012-4159-04	2014	

REVISIONS

NO.	DATE	BY	BRIEF DESCRIPTION

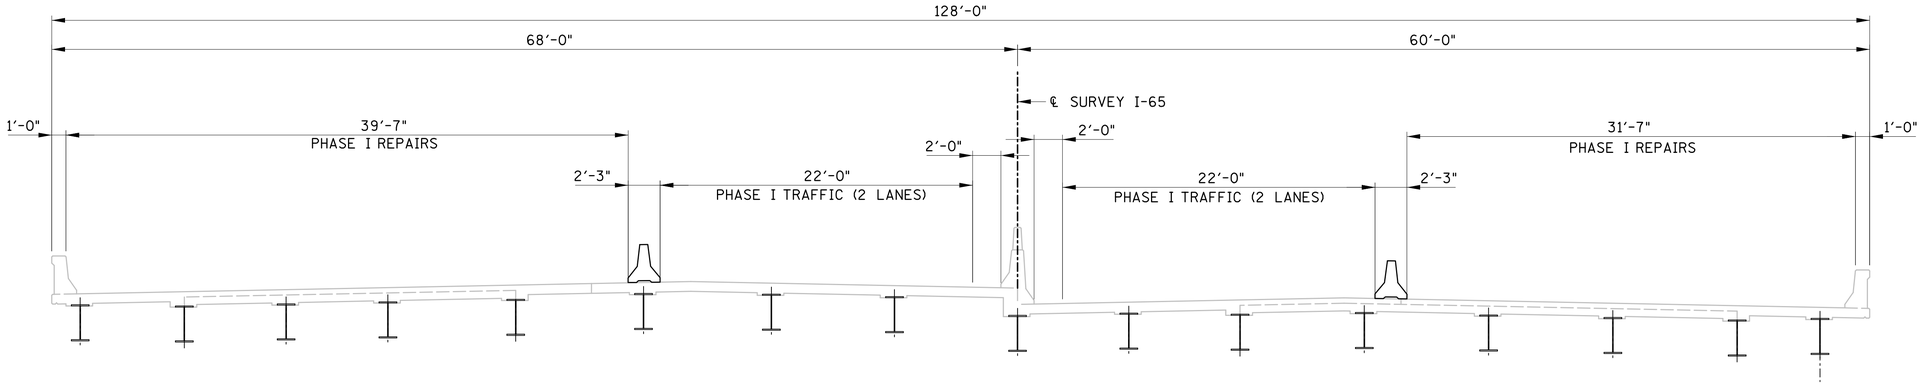

TYPICAL CROSS-SECTION (PHASE I)

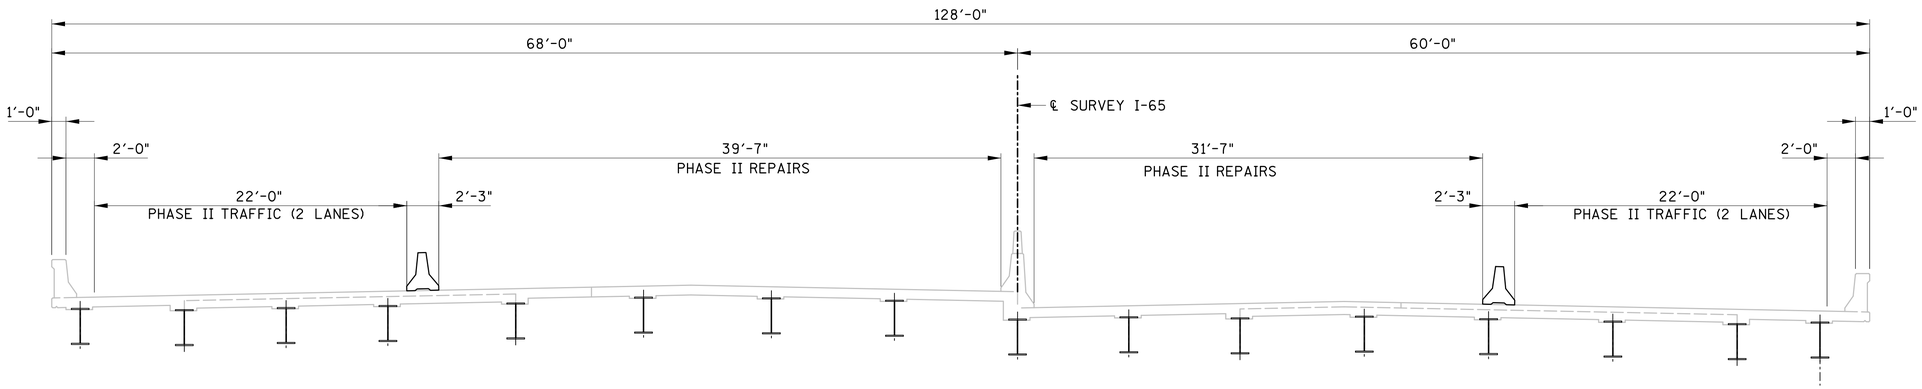

TYPICAL CROSS-SECTION (PHASE II)

gyoun
Q:\2807116\b\rivergate pkwy\8071b26cs.sht

1/21/2014
PRF

DESIGNED BY	GRESHAM SMITH & PARTNERS	DATE	6/13
DRAWN BY	GDY	DATE	6/13
SUPERVISED BY	TAK	DATE	6/13
CHECKED BY	TQT	DATE	

GRESHAM SMITH AND PARTNERS

STATE OF TENNESSEE
DEPARTMENT OF TRANSPORTATION

CONSTRUCTION PHASING SEQUENCE

BRIDGE NO. 2
I-65 OVER
RIVERGATE PKWY
BR. NO. 19-I0065-20.26
DAVIDSON COUNTY
2014

BR-114-157B