TYPE	YEAR	PROJECT NO.	SHEET NO.
MAINT.	2014	19012-4159-04	4E

TRAFFIC CONTROL LEGEND	
SYMBOL	ITEM
◑	FLEXIBLE DRUMS (CHANNELIZING)
▭▭▭▭▭	PORTABLE BARRIER RAIL
I	CHANGEABLE MESSAGE SIGN
▶	SIGN (CONSTRUCTION)

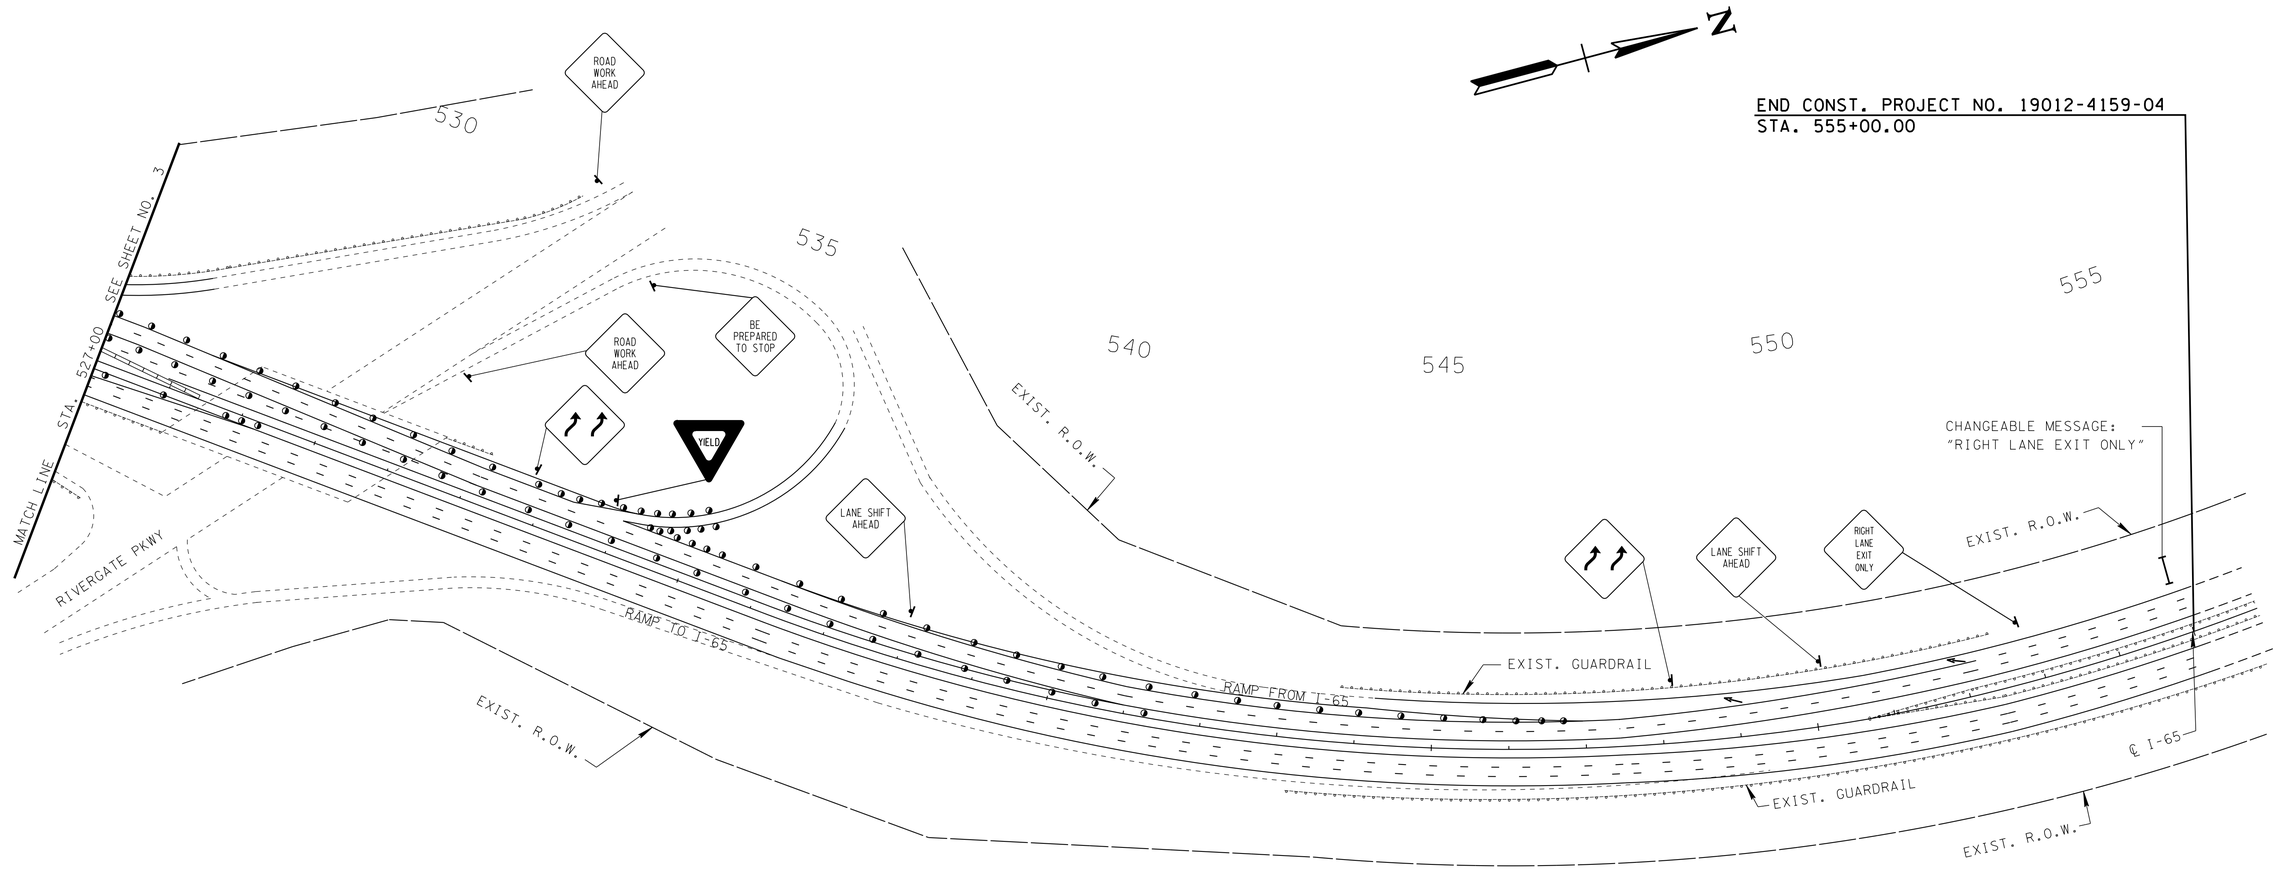

SEALED BY

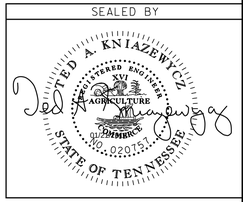

PHASE II TRAFFIC OVER CSX RAILROAD

NOTE: THIS DRAWING IS FOR CONCEPT PURPOSES. PLEASE REFER TO STANDARD DRAWINGS AND MUTCD FOR REQUIRED SIGNS AND LENGTHS OF MERGE AND SHIFT TAPERS.

STATE OF TENNESSEE
DEPARTMENT OF TRANSPORTATION

TRAFFIC CONTROL PLAN

/2/2014 8:59:28 AM
0:\2807l6\t\DV165004e.sht