CONST. NO.		
PROJECT NO.	YEAR	SHEET NO.
19012-4159-04	2014	

REVISIONS

NO.	DATE	BY	BRIEF DESCRIPTION
1	2/4/14	GSP	UPDATED LIST OF DRAWINGS

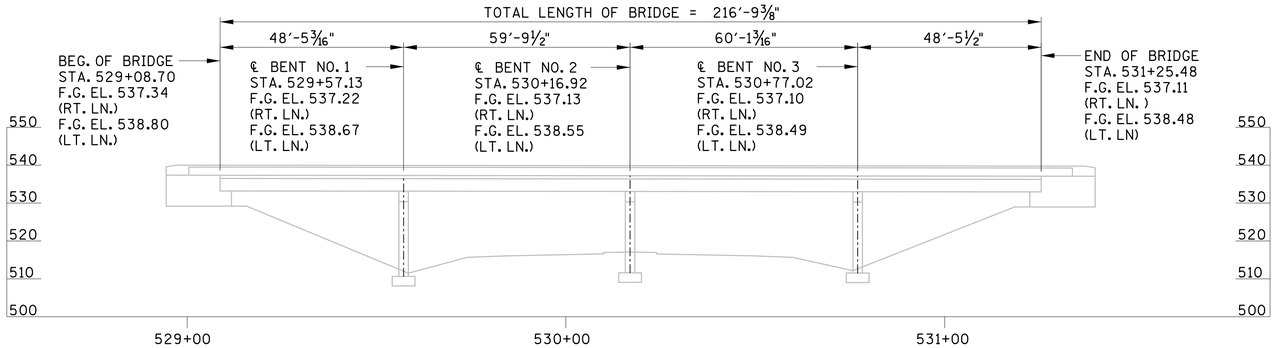

ELEVATION

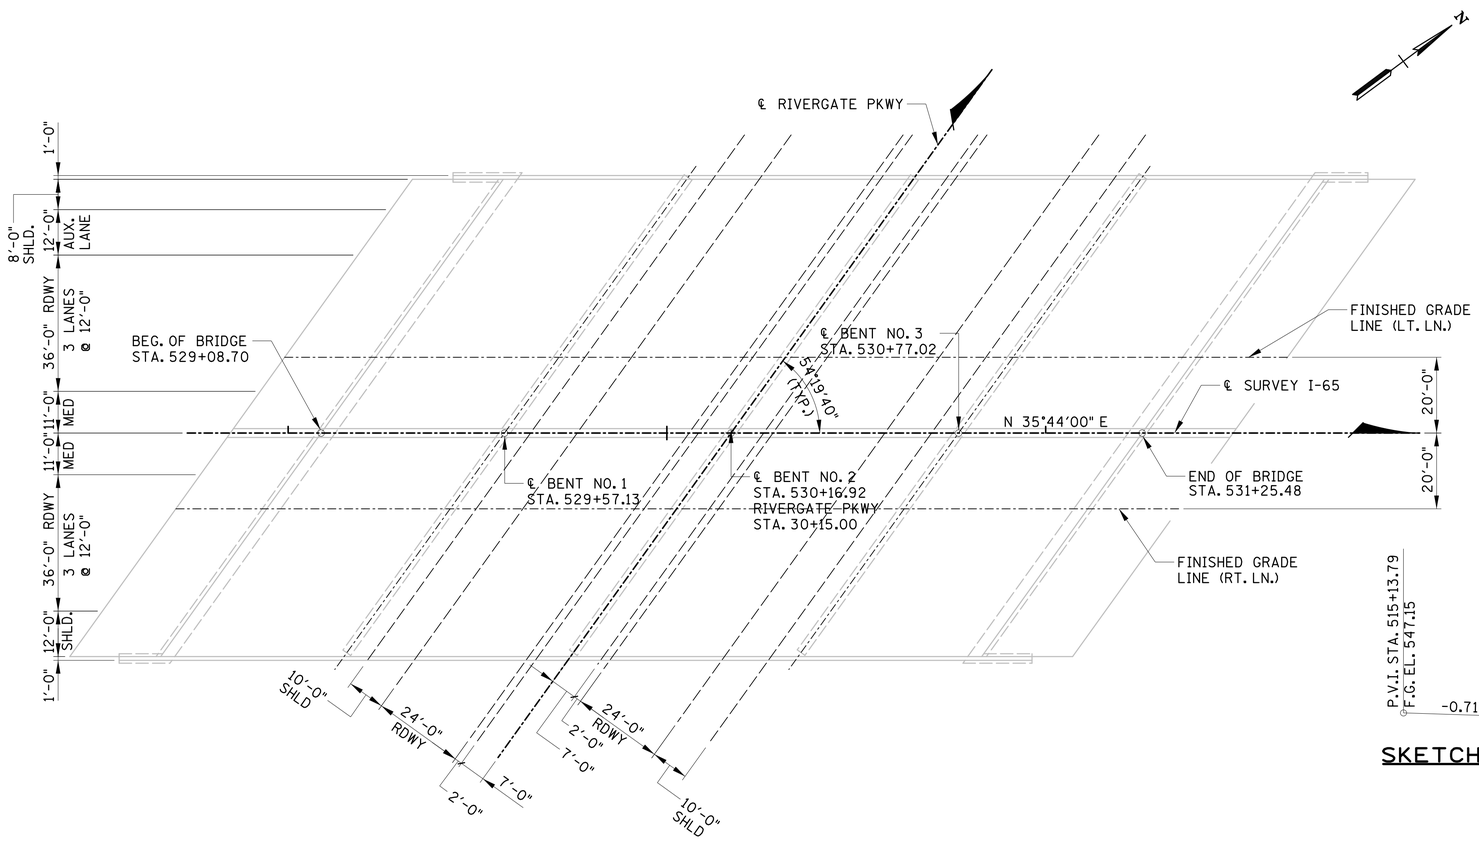

PLAN

LIST OF BRIDGE DRAWINGS

DWG. NO.	CURRENT REV. DATE	TITLE
BR-114-157A	2/4/14	LAYOUT OF BRIDGE TO BE REPAIRED
BR-114-144		ESTIMATED BRIDGE QUANTITIES
BR-114-145		BRIDGE GENERAL NOTES
BR-114-157B		CONSTRUCTION PHASING SEQUENCE
BR-114-157C		SUPERSTRUCTURE DETAILS 1 OF 1

SCOPE OF WORK

1. PERFORM FULL DEPTH AND PARTIAL DEPTH SLAB REPAIRS;
2. SEAL DECK CRACKS WITH HMWM SEALER;
3. SEAL JOINT BETWEEN ABUTMENT BEAM AND SLOPE PVMT;
4. SEAL JOINT BETWEEN ABUTMENT WINGWALL AND
5. PAVEMENT AT BRIDGE ENDS;
   REPAIR DAMAGED AREAS OF PAVEMENT AT BRIDGE ENDS;
6. REDO ELASTOMERIC HEADERS IN DESIGNATED AREAS
7. BETWEEN PAVEMENT AT BRIDGE ENDS AND ROADWAY;
   APPLY EPOXY AGGREGATE TO DECK & APPROACH SLAB;
8. COMPLETE SPALL REPAIRS AT BENT;
9. TEXTURE COAT SUPERSTRUCTURES & RAILS.

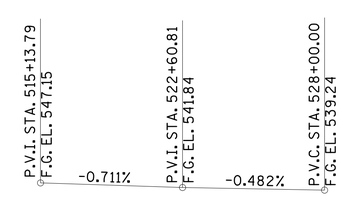

SKETCH SHOWING GRADE
(LEFT LANE I-65)

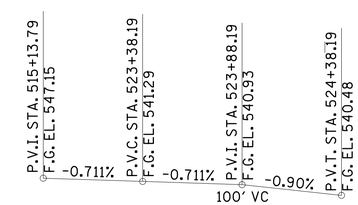

SKETCH SHOWING GRADE
(RIGHT LANE I-65)

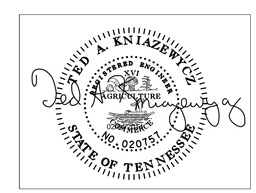

STATE OF TENNESSEE
DEPARTMENT OF TRANSPORTATION

LAYOUT OF BRIDGE TO BE REPAIRED

BRIDGE NO. 2
I-65 OVER
RIVERGATE PKWY
BR. NO. 19-I0065-20.26
DAVIDSON COUNTY
2014

BR-114-157A

DESIGNED BY	GRESHAM SMITH & PARTNERS	DATE	6/13
DRAWN BY	GDY	DATE	6/13
SUPERVISED BY	TAK	DATE	6/13
CHECKED BY	TQT	DATE	

GRESHAM SMITH AND PARTNERS

gyoun
G:\2807116\b\rivergate pkwy\8071b26pl.SHT
2/4/2014
PRF