CONST. NO. _____

PROJECT NO.	YEAR	SHEET NO.
19012-4159-04	2014	

REVISIONS

NO.	DATE	BY	BRIEF DESCRIPTION

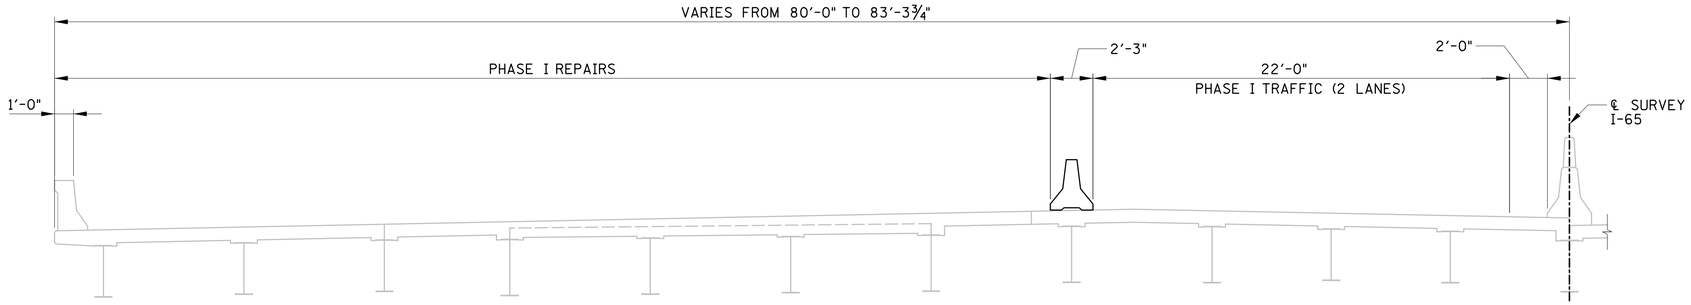

PHASE I - LEFT LANES

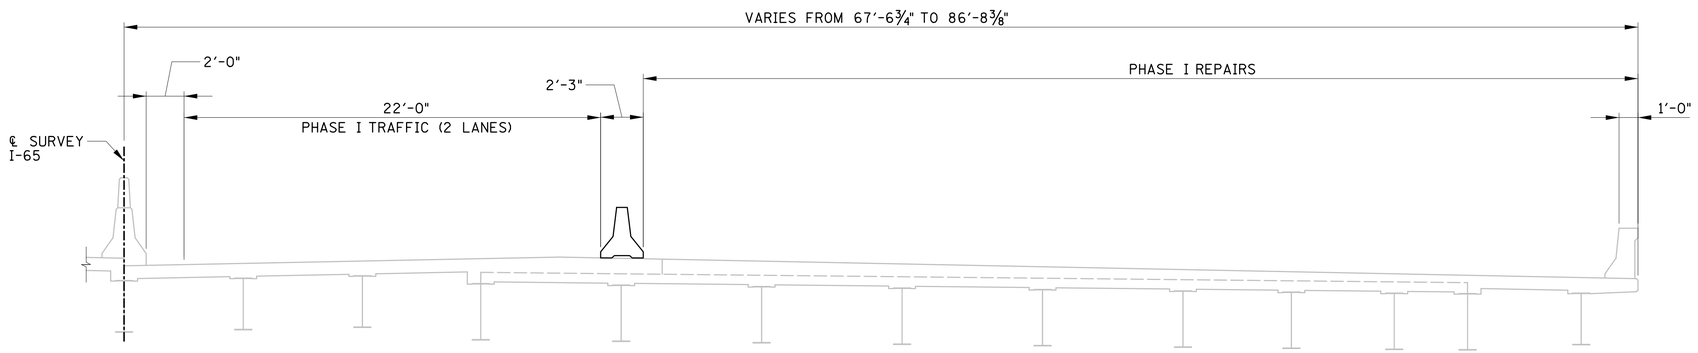

PHASE I - RIGHT LANES

gyoun
Q:\2807116\b\csx rr\8071b16cs.sht

1/21/2014
PRF

DESIGNED BY GRESHAM SMITH & PARTNERS DATE 6/13
DRAWN BY GDY DATE 6/13
SUPERVISED BY TAK DATE 6/13
CHECKED BY TQT DATE

GS&P GRESHAM SMITH AND PARTNERS

STATE OF TENNESSEE
DEPARTMENT OF TRANSPORTATION

CONSTRUCTION
PHASING SEQUENCE

BRIDGE NO. 1
I-65 OVER
CSXT RAILROAD
BR. NO. 19-I0065-20.10
DAVIDSON COUNTY
2014

BR-114-146