TYPE	YEAR	PROJECT NO.	SHEET NO.
MAINT.	2014	19012-4159-04	3

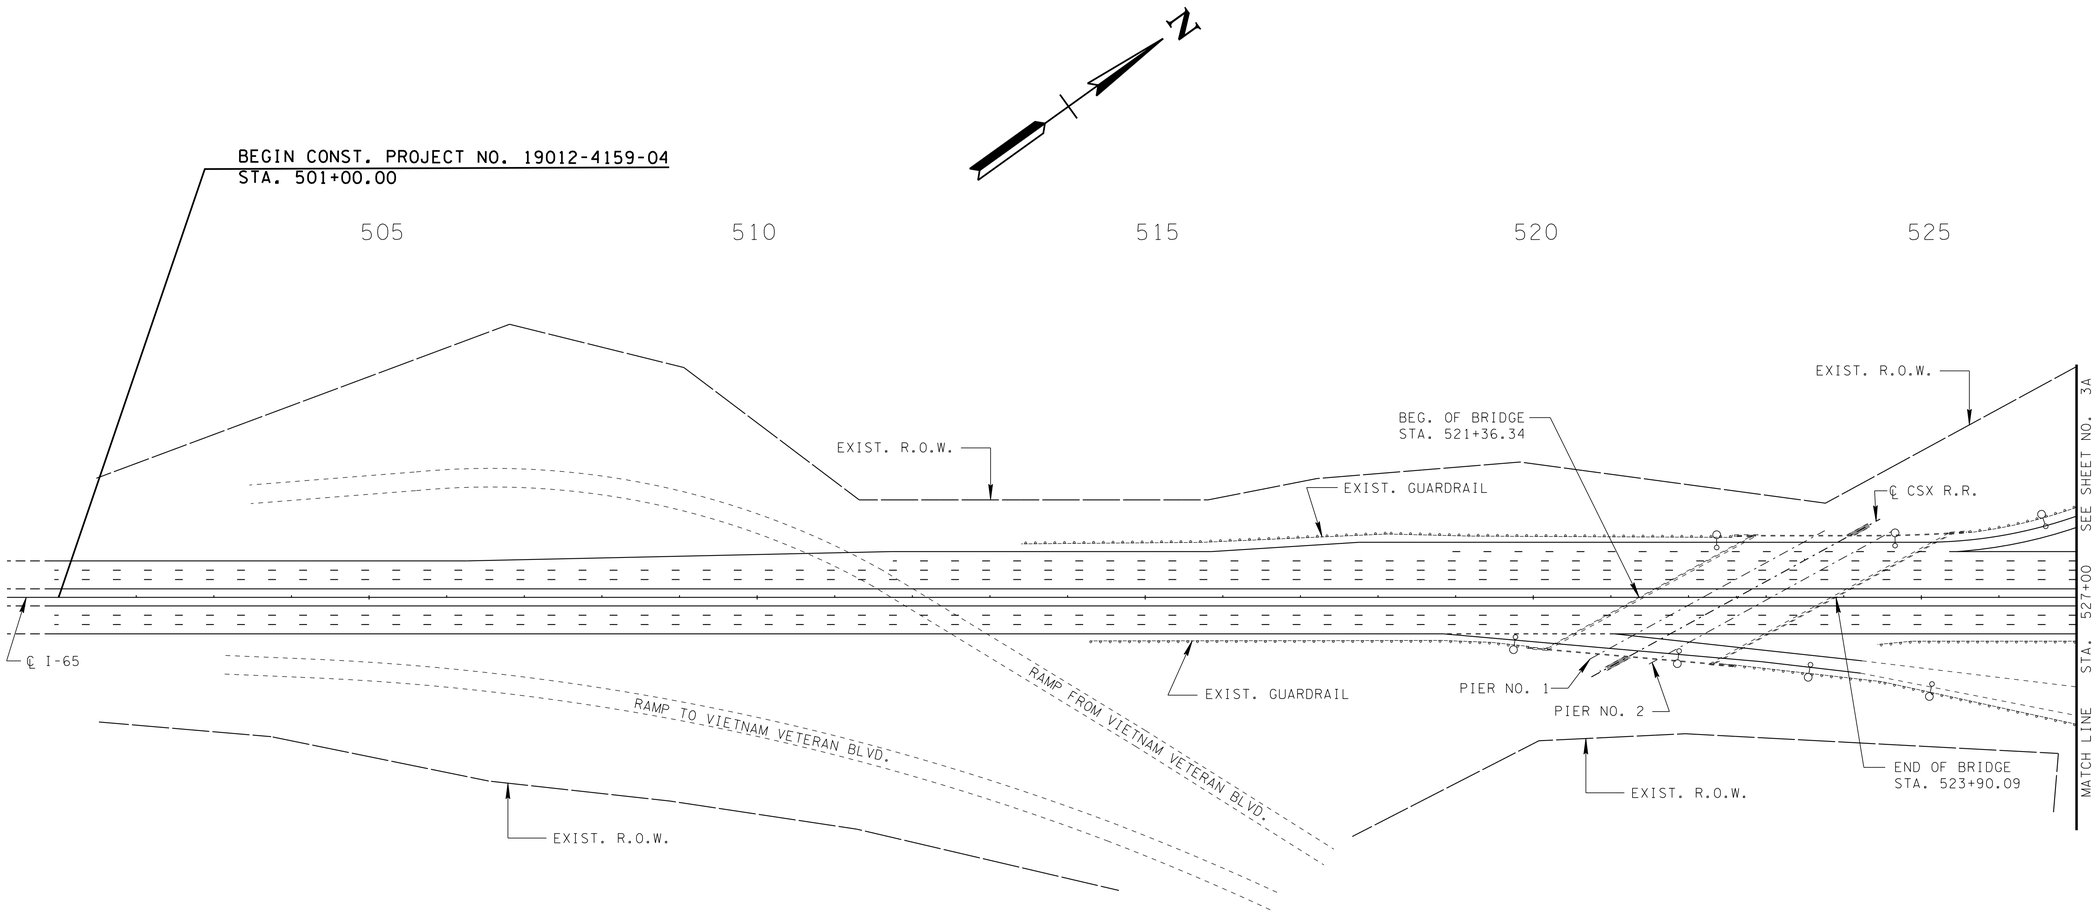

SEALED BY

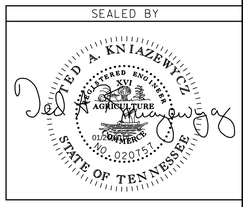

STATE OF TENNESSEE
DEPARTMENT OF TRANSPORTATION

PRESENT AND PROPOSED LAYOUT

SCALE: 1"=100'

/2/2014 8:56:33 AM
0:\2807116\t\DV165003.sht