CONST. NO. _____

PROJECT NO.	YEAR	SHEET NO.
19012-4159-04	2014	

REVISIONS

NO.	DATE	BY	BRIEF DESCRIPTION
1	2/4/14	GSP	ADDED ITEMS 604-10.34 & 604-10.56

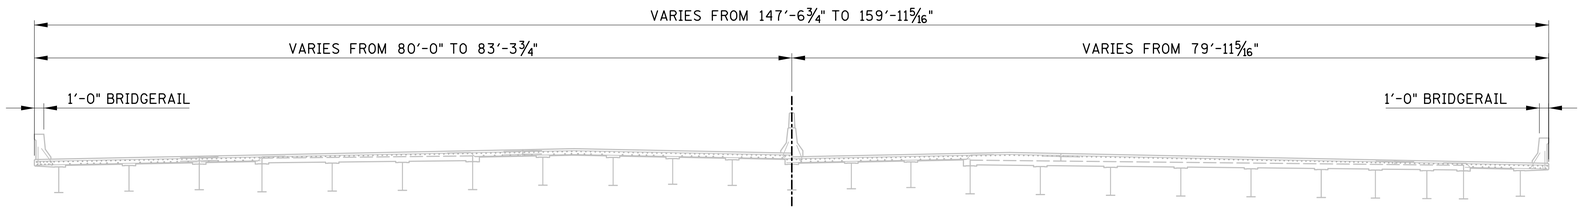

TYPICAL SECTION

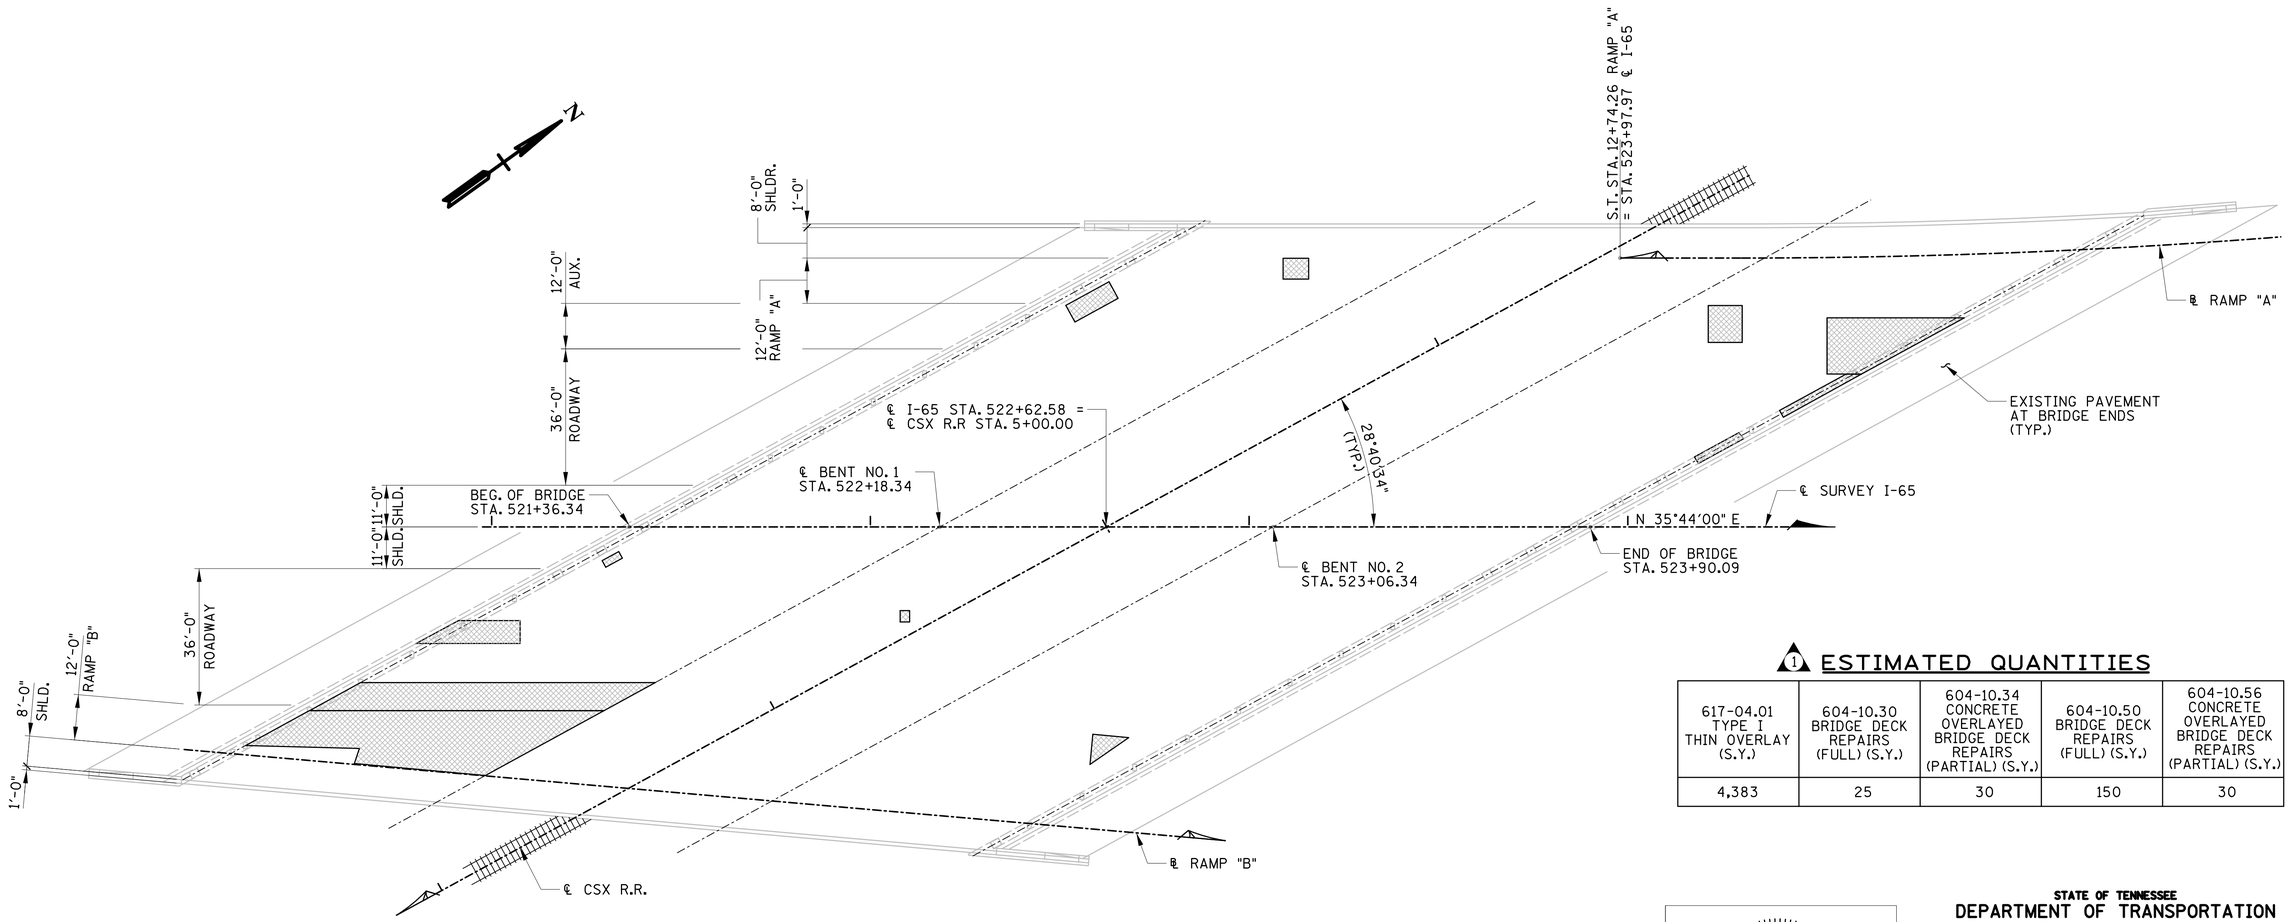

PLAN

DENOTES: AREAS OF PARTIAL OR FULL DEPTH REPAIR AS DESIGNATED BY THE ENGINEER.

◪ DENOTES: POINT OF MINIMUM VERT. CLEARANCE = 22'-1" AT EXIST. EXTERIOR GIRDER

① ESTIMATED QUANTITIES

617-04.01 TYPE I THIN OVERLAY (S.Y.)	604-10.30 BRIDGE DECK REPAIRS (FULL) (S.Y.)	604-10.34 CONCRETE OVERLAYED BRIDGE DECK REPAIRS (PARTIAL) (S.Y.)	604-10.50 BRIDGE DECK REPAIRS (FULL) (S.Y.)	604-10.56 CONCRETE OVERLAYED BRIDGE DECK REPAIRS (PARTIAL) (S.Y.)
4,383	25	30	150	30

TED A. KNIAZEWICZ
REGISTERED ENGINEER
AGRICULTURE
OWNER'S
NO. 929751
STATE OF TENNESSEE

STATE OF TENNESSEE
DEPARTMENT OF TRANSPORTATION

SUPERSTRUCTURE DETAILS

BRIDGE NO. 1
I-65 OVER
CSXT RAILROAD
BR. NO. 19-I0065-20.10
DAVIDSON COUNTY
2014

BR-114- 148

DESIGNED BY GRESHAM SMITH & PARTNERS DATE 6/13
DRAWN BY GDY DATE 6/13
SUPERVISED BY TAK DATE 6/13
CHECKED BY TQT DATE

GS&P GRESHAM SMITH AND PARTNERS

gyoun
Q:\2807116\b\csx rr\8071b16s1.sht
2/4/2014
PRF