TYPE	YEAR	PROJECT NO.	SHEET NO.
MAINT.	2014	19012-4159-04	4B

TRAFFIC CONTROL LEGEND	
SYMBOL	ITEM
	FLEXIBLE DRUMS (CHANNELIZING)
	PORTABLE BARRIER RAIL
	ARROW BOARD TYPE C (SINGLE ARROW)
	CHANGEABLE MESSAGE SIGN
	SIGN (CONSTRUCTION)
	WORK ZONE

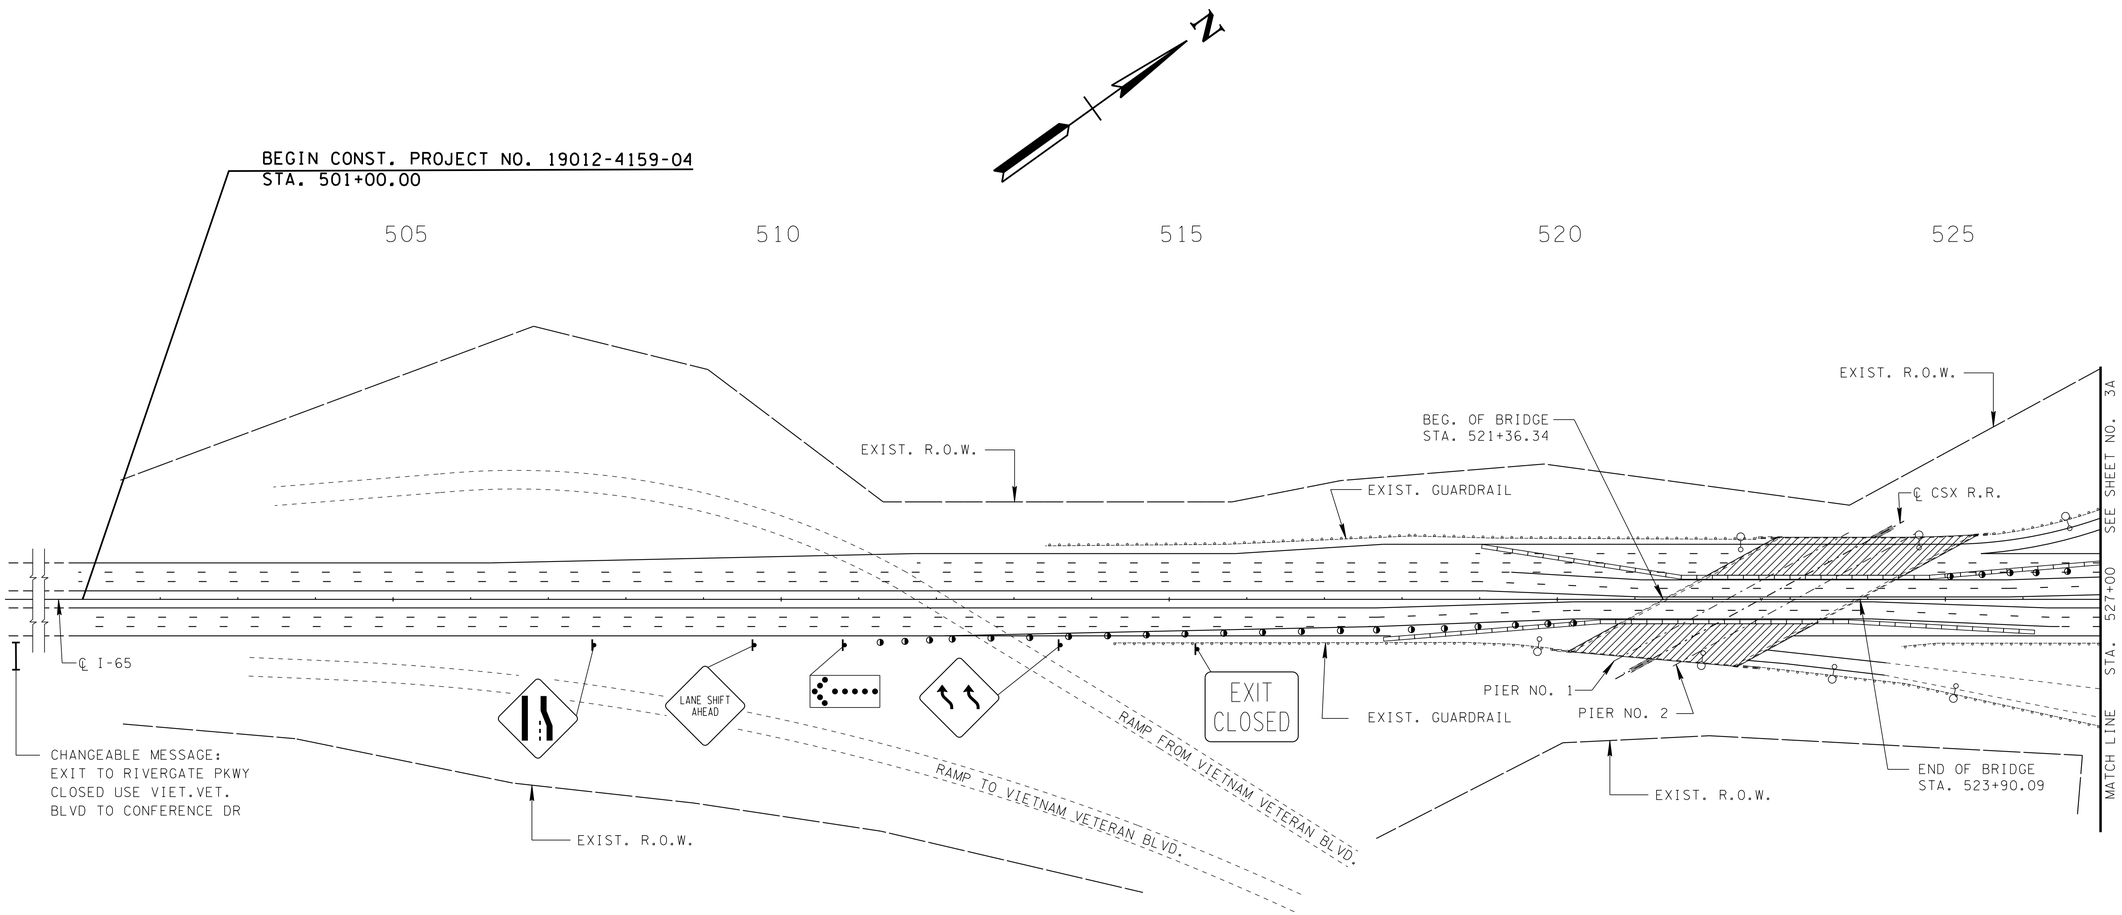

PHASE I TRAFFIC OVER CSX RAILROAD

NOTE: THIS DRAWING IS FOR CONCEPT PURPOSES. PLEASE REFER TO STANDARD DRAWINGS AND MUTCD FOR REQUIRED SIGNS AND LENGTHS OF MERGE AND SHIFT TAPERS.

SEALED BY

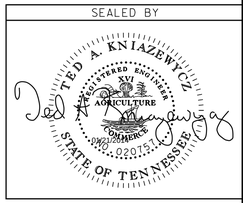

STATE OF TENNESSEE
DEPARTMENT OF TRANSPORTATION

TRAFFIC CONTROL PLAN

/21/2014 8:59:26 AM
a:\2807116\t\DV165004b.sht