| TYPE | YEAR | PROJECT NO. | SHEET NO. |
|---|---|---|---|
| RESURF | 2014 | NH/HSIP-1(320) | 3 |
| | | | |
| | | | |
| | | | |

S.R. 1 HAWKINS CO.
37070-8230-14
37070-3230-94

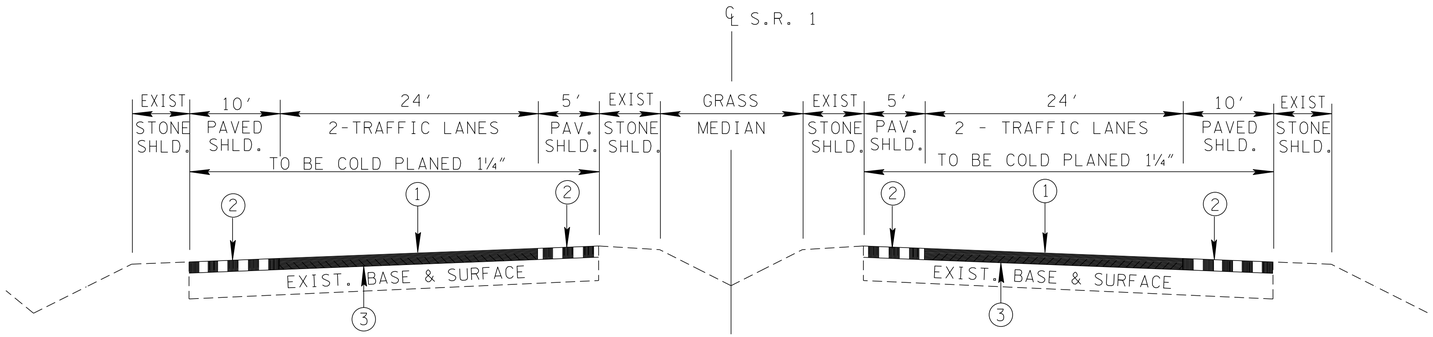


# TYPICAL CROSS-SECTION OF IMPROVEMENT

LOG MILE 23.50 TO LOG MILE 30.71

## PROPOSED PAVEMENT SCHEDULE

| | |
|---|---|
| 1 | ASPHALTIC CONCRETE SURFACE (HM) 1¼" TH. (APPROX. 132.5 LBS./SQ.YD.)<br>411-02.10 ACS MIX (PG70-22) GRADING D |
| 2 | ASPHALTIC CONCRETE SURFACE (HM) 1¼" TH. (APPROX. 128.8 LBS./SQ.YD.)<br>411-01.07 ACS MIX (PG64-22) GRADING E SHOULDER |
| 3 | TACK COAT (TC) (APPROX. 0.10 GAL./SQ.YD.)<br>403-01 BITUMINOUS MATERIAL FOR TACK COAT (TC) |

SEALED BY

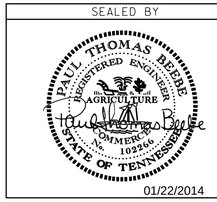


01/22/2014

STATE OF TENNESSEE
DEPARTMENT OF TRANSPORTATION

TYPICAL SECTION AND PROPOSED PAVEMENT SCHEDULE

22-JAN-2014 12:52
\\JUOWF01.tdot.state.tn.us\Shared\SURVDES\DESIGN\PROJECTS\RESURF\2014\HAWKINS SR1\HAWKINS Co SR1.dgn