TYPE	YEAR	PROJECT NO.	SHEET NO.
RESURF.	2014	STP-M-9401(10)	3

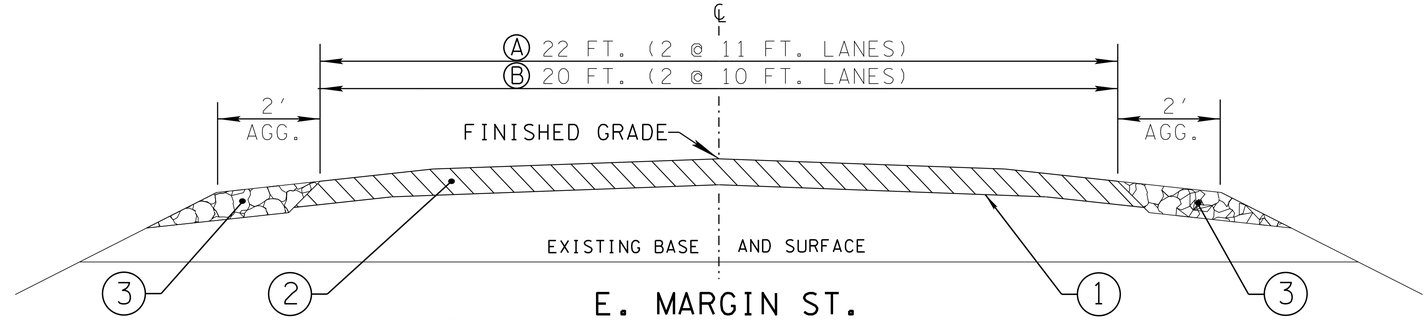

E. MARGIN ST.

ⒶFROM L.M. 0.000 TO L.M. 0.205
ⒷFROM L.M. 0.205 TO L.M. 0.484

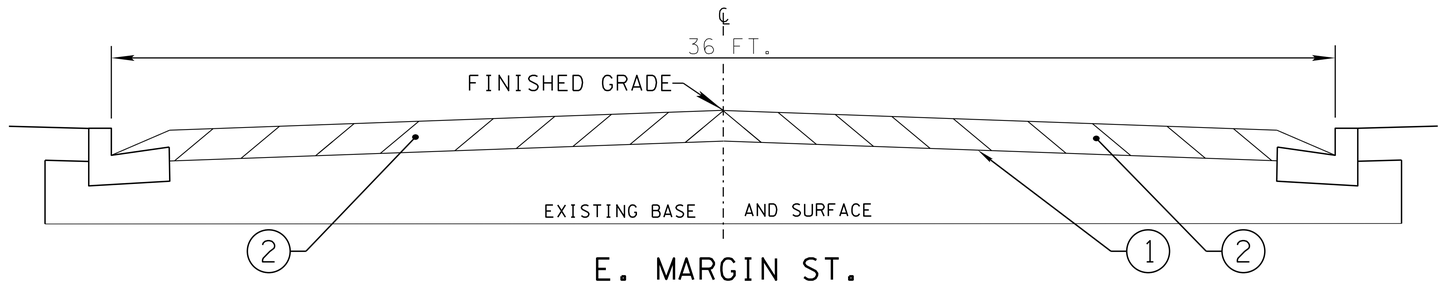

E. MARGIN ST.

FROM L.M. 0.484 TO L.M. 0.574

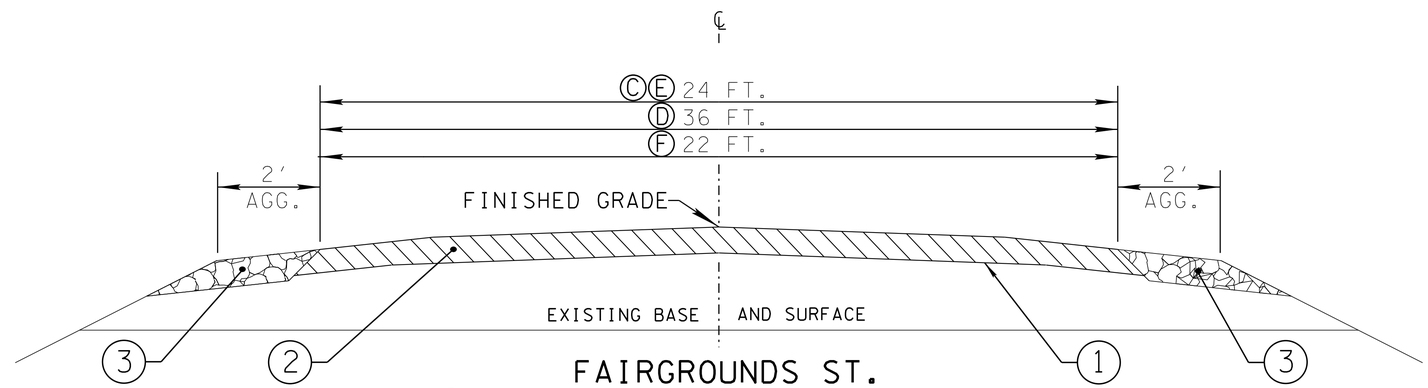

FAIRGROUNDS ST.

ⒸFROM L.M. 0.000 TO L.M. 0.115
ⒹFROM L.M. 0.115 TO L.M. 0.134
ⒺFROM L.M. 0.134 TO L.M. 0.167
ⒻFROM L.M. 0.167 TO L.M. 0.453

NOTE: PAVEMENT MARKINGS FOR 2 @ 11 FT. LANES.

PROPOSED PAVEMENT SCHEDULE

1	TACK COAT (TC) FOR GENERAL USE ITEM 403-01 BITUMINOUS MATERIAL FOR TACK COAT (TC) (AT 0.07 GAL./S.Y.)
2	ASPHALTIC CONCRETE SURFACE (ACS) @ 1.25"± THICK (APPROX. 132.50 LBS./S.Y.) ITEM 411-02.10 ACS MIX (PG70-22) GRADING "D"
3	MINERAL AGGREGATE BASE @ 2"± THICK FOR SHOULDERS ITEM 303-02 MINERAL AGGREGATE, TYPE "B" BASE, GRADING "D"

SEALED BY

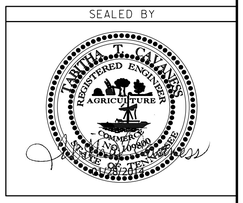

STATE OF TENNESSEE
DEPARTMENT OF TRANSPORTATION

TYPICAL SECTIONS

(NOT TO SCALE)

28-JAN-2014 12:00
\\j04wf01.tdot.state.tn.us\04SHARED\Design\DESIGN\RESURF REG4 PROJ\HARDEMAN\BOLIVAR\City Streets - E.Margin & Fairgrounds\City of Bolivar\35 2 CITY STREETS TYPICAL.dgn