TYPE	YEAR	PROJECT NO.	SHEET NO.
RESURF.	2013	STP/HSIP-205(24)	3

TENNESSEE D.O.T.
DESIGN DIVISION
FILE NO.

TYPICAL SECTION

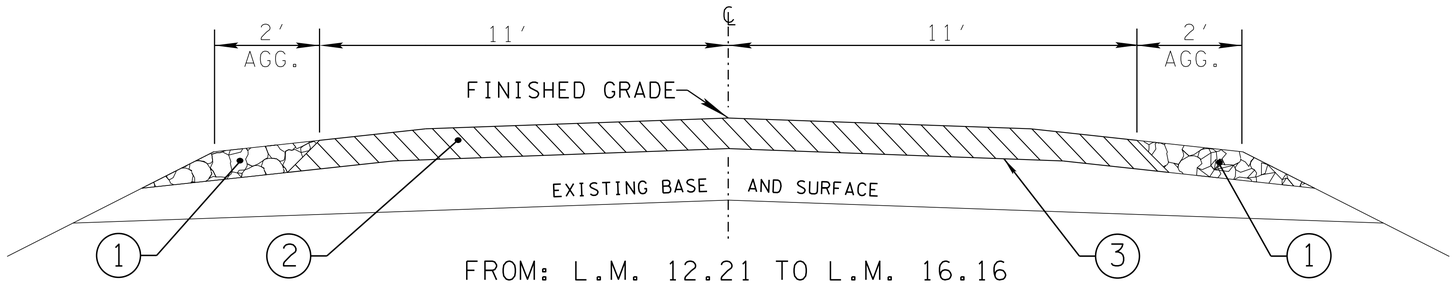

FROM: L.M. 12.21 TO L.M. 16.16

DETAIL OF BREAKOUT

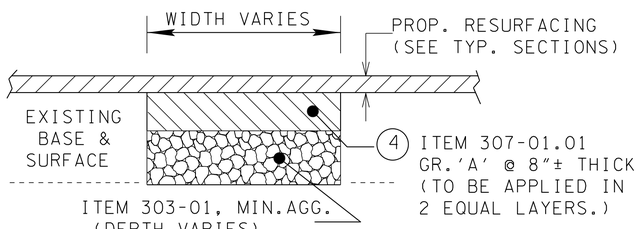

(NOT TO SCALE)

BRIDGE NOTE

THE CONTRACTOR SHALL:

REPLACE JOINTS ONLY ON EXISTING STRUCTURES AT L.M. 13.05 (167') AND

"SEE SHEET NO. B1 FOR DETAILS"

LEAVE BRIDGE AS IS, @ L.M. 13.51(22') BUT COLD PLANE THE ENDS OF BRIDGE OUT 300 FT. @ 1.25" DEPTH

LEAVE BRIDGE AS IS, @ L.M. 16.14(274') BUT COLD PLANE ONLY ONE END OF BRIDGE OUT 300 FT. @ 1.25" DEPTH

PROPOSED PAVEMENT SCHEDULE

1. MINERAL AGGREGATE BASE @ 2"± THICK FOR SHOULDERS
   ITEM 303-01 MINERAL AGGREGATE, TYPE "B" BASE, GRADING "C OR D"
2. ASPHALTIC CONCRETE SURFACE (ACS) @ 1.25"± THICK (APPROX. 132.50 LBS./S.Y.)
   ITEM 411-01.10 ACS MIX (PG64-22) GRADING "D"
3. TACK COAT (TC)
   ITEM 403-01 BITUMINOUS MATERIAL FOR TACK COAT (TC) (AT 0.07 GAL./S.Y.)
   (AT 0.07 GAL./S.Y. FOR GENERAL USE)
   (AT 0.10 GAL./S.Y. FOR MILLING-COLD PLANE)
4. BITUMINOUS BASE COURSE (BLACK BASE) @ 8"± THICK (APPROX. 920.0 LBS./S.Y.)
   ITEM 307-01.01 ASPHALT CONCRETE MIX (PG64-22)(BPMB-HM) GRADING "A"
   (THIS ITEM IS TO BE USED FOR BREAKOUT ONLY)

SEALED BY

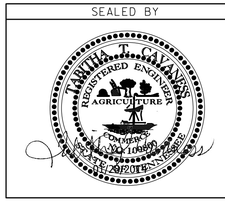

STATE OF TENNESSEE
DEPARTMENT OF TRANSPORTATION

TYPICAL SECTIONS

(NOT TO SCALE)

27-JAN-2014 13:01
\\j04wf01.tdot.state.tn.us\04SHARED\Design\DESIGN\RESURF REG4 PROJ\SHELBY\SR205\79 LM 12.21-LM 16.16\79205LM12-21TYPICAL.dgn