TENNESSEE D.O.T.
DESIGN DIVISION
FILE NO.

TYPE	YEAR	PROJECT NO.	SHEET NO.
RESURF.	2014	76010-8225-14	B3
		STP/HSIP-456(10)	
BRIDGE REPAIR	2014	76010-4225-04	

BRIDGE NO. 76-SR456-9.57

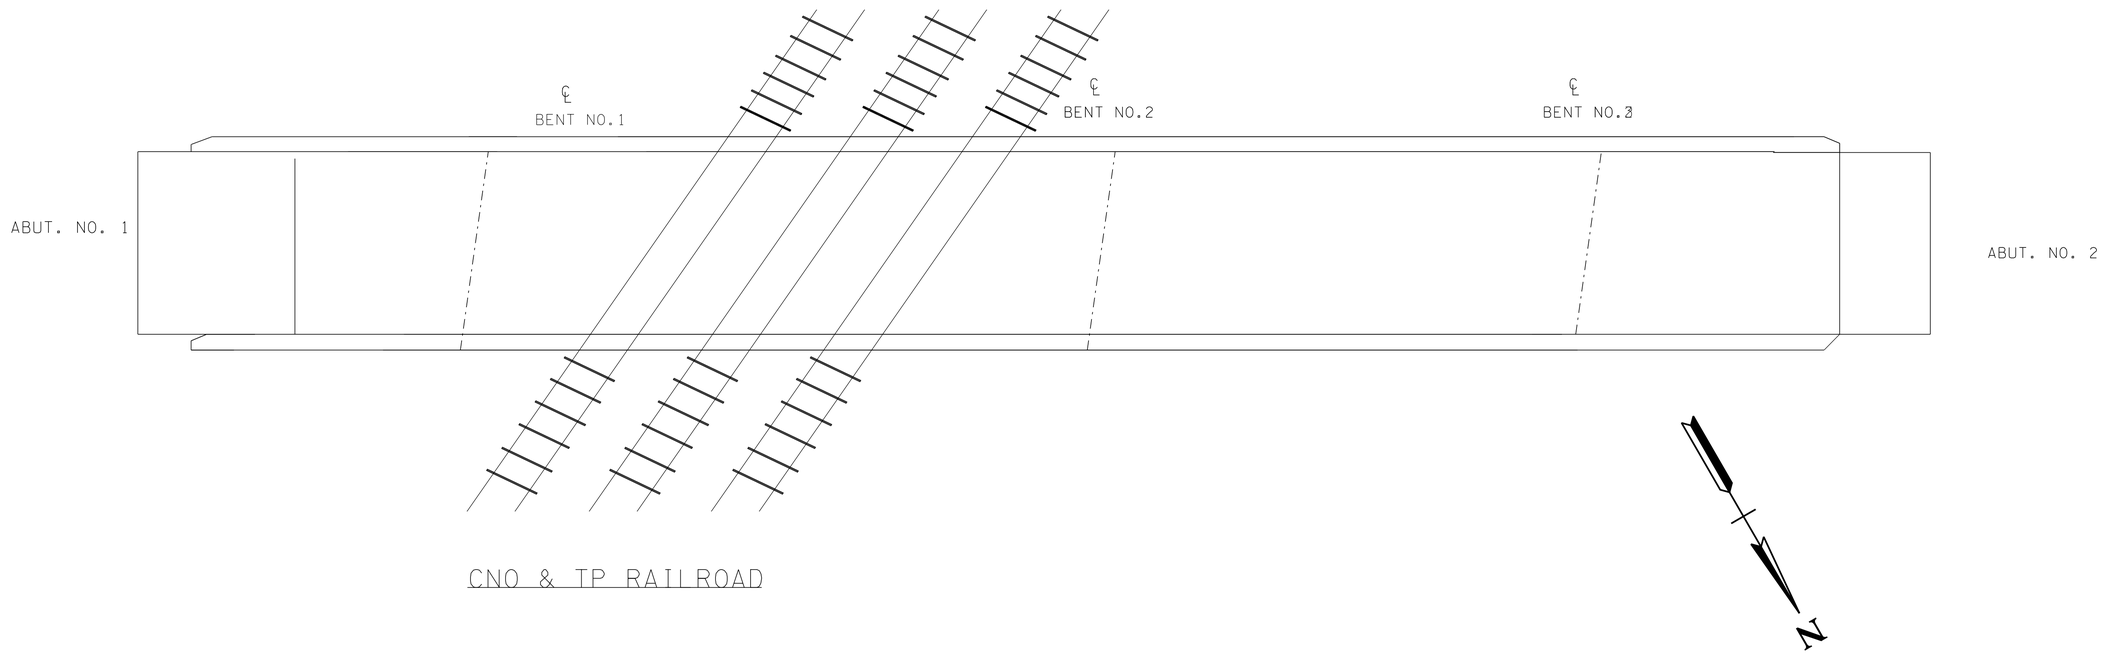

CNO & TP RAILROAD

MINIMUM CONSTRUCTION CLEARANCE * *

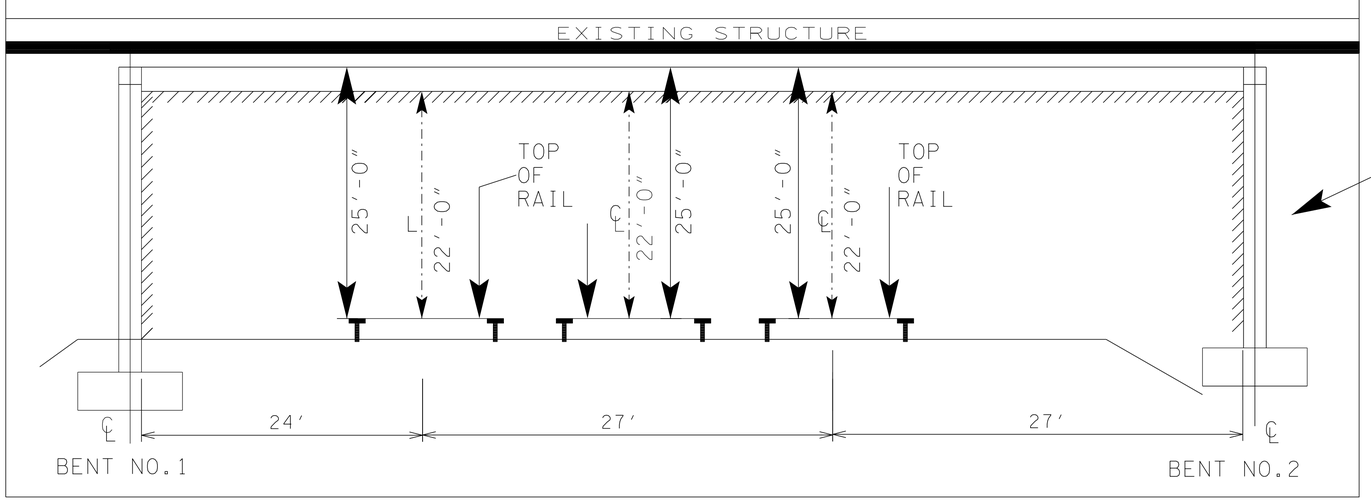

NO CONSTRUCTION ACTIVITIES OR OTHER OBSTRUCTION MAY BE PLACED WITHIN THESE LIMITS

* * THE TEMPORARY MINIMUM VERTICAL CONSTRUCTION CLEARANCE FOR CNO & TP RAILROAD IS 22'-0", AND THE TEMPORARY MINIMUM HORIZONTAL CLEARANCE 13'0" THAT MUST BE MAINTAINED AT ALL TIMES.

BRIAN K. EGLI
REGISTERED ENGINEER
AGRICULTURE COMMERCE
No. 107196
STATE OF TENNESSEE
11/12/13

STATE OF TENNESSEE
DEPARTMENT OF TRANSPORTATION

RAILROAD DETAILS

1/12/2013 10:01:29 AM
P:\STRUCT_BP\Bridgerepair\Sleshi\Tabulated Sheets\Rg.1\STATE ROUTE\Scott Co\76-SR456-9.57.dgn