TYPE	YEAR	PROJECT NO.	SHEET NO.
RESURF.	2014	NH/HSIP-204(8)	BL 1

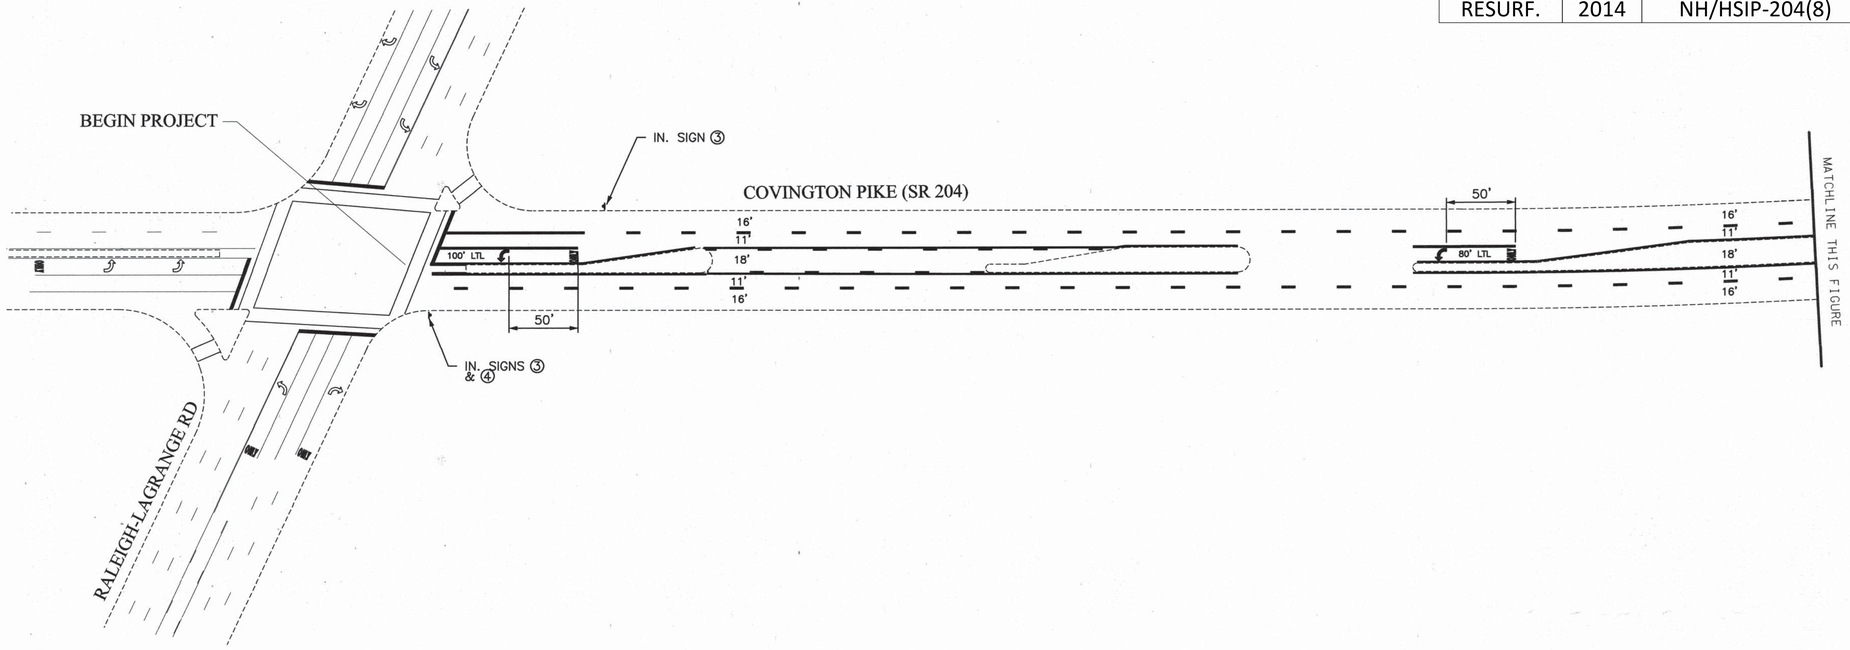

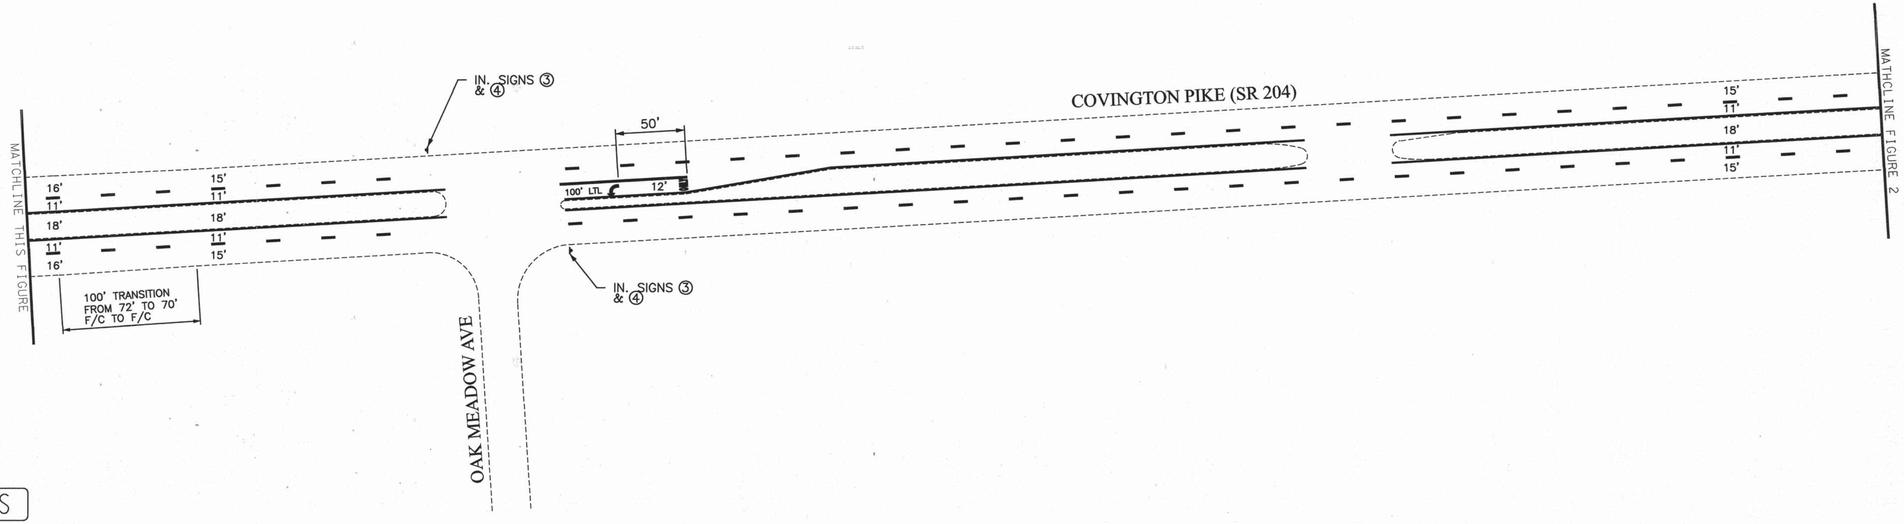

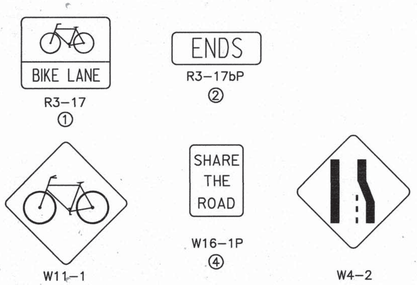

SIGNS

NOTES:

1. INSTALL SIGNS & MARKINGS AS SHOWN PER CITY STANDARD SPECIFICATIONS.
2. INSTALL SIGNS ON EXISTING UTILITY POLE

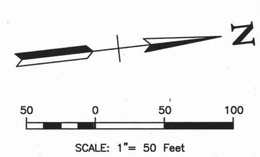

PAVEMENT MARKING

REVISIONS				APPROVED	
NO.	DATE	BY	REMARKS	C.T.E.	C.E.

SHT 1 OF 7

DIVISION OF ENGINEERING

COVINGTON PIKE (SR 204)

FROM: RALEIGH-LAGRANGE RD.

TO: AUSTIN PEAY HWY (SR 14)

MEMPHIS, TN

APPROVED BY:

Randall Zachum 12-13-13
CITY TRAFFIC ENGINEER DATE

12/13/13
CITY ENGINEER DATE

PROJECT NO. 5726-233
SCALE: 1" = 50'
DATE: 12/12/13
DRAWN BY: D.B.U.
DESIGNED BY: M.T.
CHECKED BY: M.T.