TYPE	YEAR	PROJECT NO.	SHEET NO.
RESURF.	2014	NH/HSIP-69(87)	3

TENNESSEE D.O.T.
DESIGN DIVISION
FILE NO.

TYPICAL SECTION

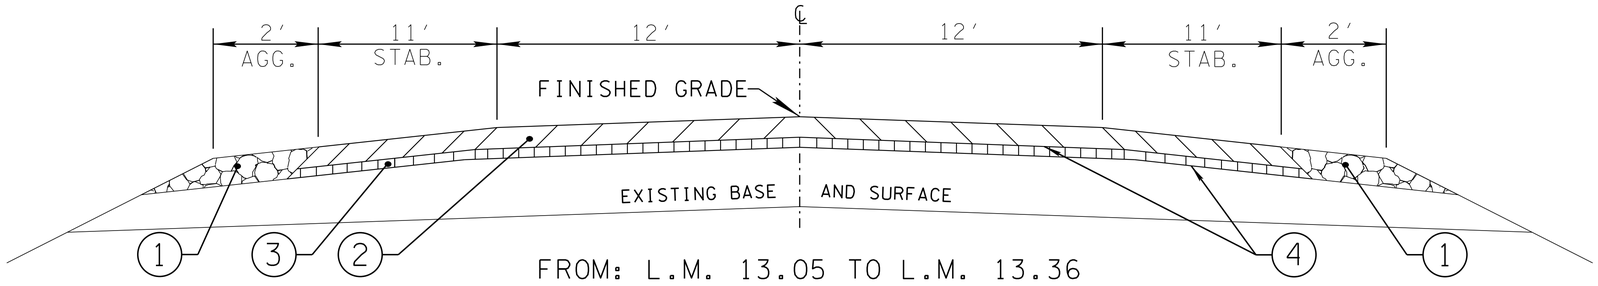

FROM: L.M. 13.05 TO L.M. 13.36

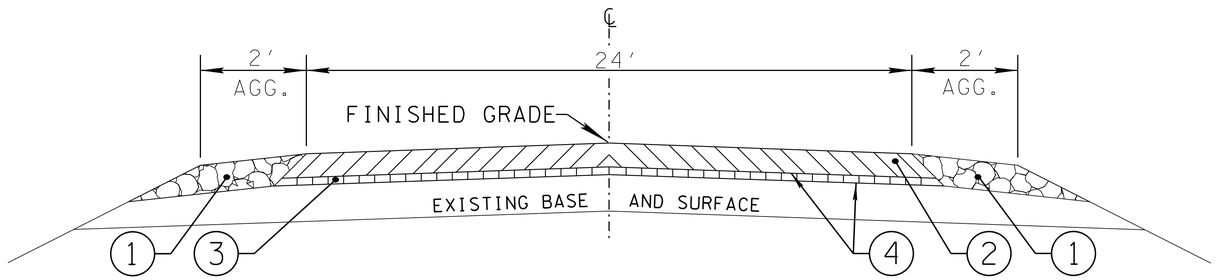

FROM: L.M. 13.36 TO L.M. 17.28

PROPOSED PAVEMENT SCHEDULE

1. MINERAL AGGREGATE BASE @ 2"± THICK FOR SHOULDERS
   ITEM 303-02 MINERAL AGGREGATE, TYPE "B" BASE, GRADING "C OR D"
2. ASPHALTIC CONCRETE SURFACE (ACS) @ 0.80"± THICK (APPROX. 85.00 LBS./S.Y.)
   ITEM 411-03.12 ACS MIX (PG64-22) THIN LIFT D ASPHALT
3. BITUMINOUS COURSE (LEVELING) @ 0.40"± THICK (APPROX. 46 LBS./S.Y.)
   ITEM 307-01.15 ACS MIX (PG64-22) (BPMLC-HM) GRADING CS
4. TACK COAT (TC) FOR GENERAL USE
   ITEM 403-01 BITUMINOUS MATERIAL FOR TACK COAT (TC) (AT 0.07 GAL./S.Y. FOR GENERAL USE)
   (AT 0.10 GAL./S.Y. FOR MILLING-COLD PLANE)
5. ASPHALTIC CONCRETE SURFACE (ACS) @ 1.25"± THICK (APPROX. 132.5 LBS./S.Y.)
   ITEM 411-01.10 ACS MIX (PG64-22) GRADING "D"
   (THIS ITEM IS TO BE USED FOR REPLACEMENT OF COLDPLANED MATERIAL AT BRIDGE ENDS AND FOR SPOT LEVELING)
6. COLD PLANING @ 2.00"± THICK (APPROX. 210 LBS./S.Y.)
   ITEM 415-01.02 COLD PLANING BITUMINOUS PAVEMENT
   (FOR USE AT 300′ OFF EA. END OF BRIDGE ONLY AT L.M. 13.47)
7. BITUMINOUS BASE COURSE (BLACK BASE) @ 8"± THICK (APPROX. 920.0 LBS./S.Y.)
   ITEM 307-01.01 ASPHALT CONCRETE MIX (PG64-22)(BPMB-HM) GRADING "A"
   (THIS ITEM IS TO BE USED FOR BREAKOUT ONLY)

BRIDGE NOTE

THE CONTRACTOR SHALL:

(6) LEAVE BRIDGE AS IS, @ L.M. 13.47 (106′),BUT COLD PLANE THE ENDS OF BRIDGE OUT 300 FT. @ 2.00" DEPTH (600′)

BRIDGE NOTE

THE CONTRACTOR SHALL:

PAVE ACROSS EXISTING STRUCTURES WITH PLANS QUANTITIES ONLY @ L.M. 13.11 (26′)

DETAIL OF BREAKOUT

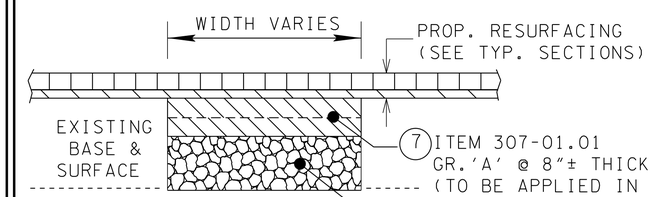

(NOT TO SCALE)

SEALED BY

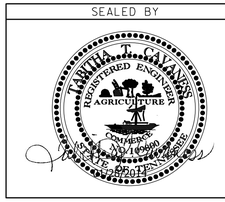

STATE OF TENNESSEE
DEPARTMENT OF TRANSPORTATION

TYPICAL SECTIONS

(NOT TO SCALE)

28-JAN-2014 08:46
\\jj04wf01.tdot.state.tn.us\04SHARED\Design\DESIGN\RESURF REG4 PROJ\HENRY\SR69\LMI3-05-LMI7-28\40069LMI3-05 TYPICAL.dgn