TYPE	YEAR	PROJECT NO.	SHEET NO.
RESURF.	2014	NH/HSIP-69(85)	3

TYPICAL SECTION

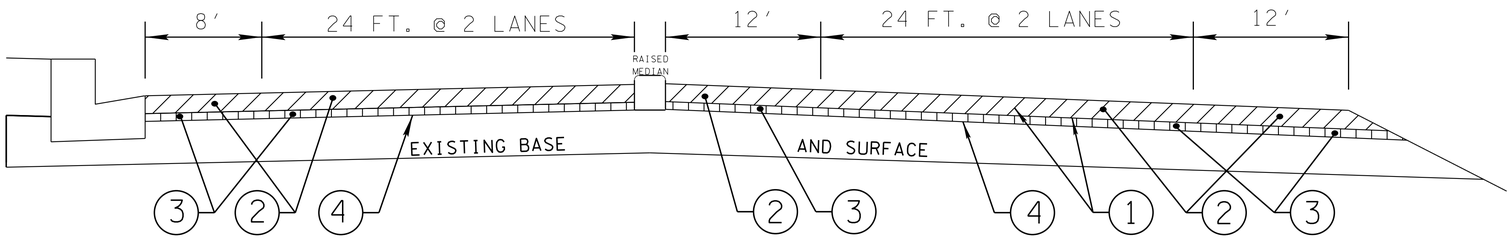

FROM: L.M. 12.81 TO L.M. 12.95

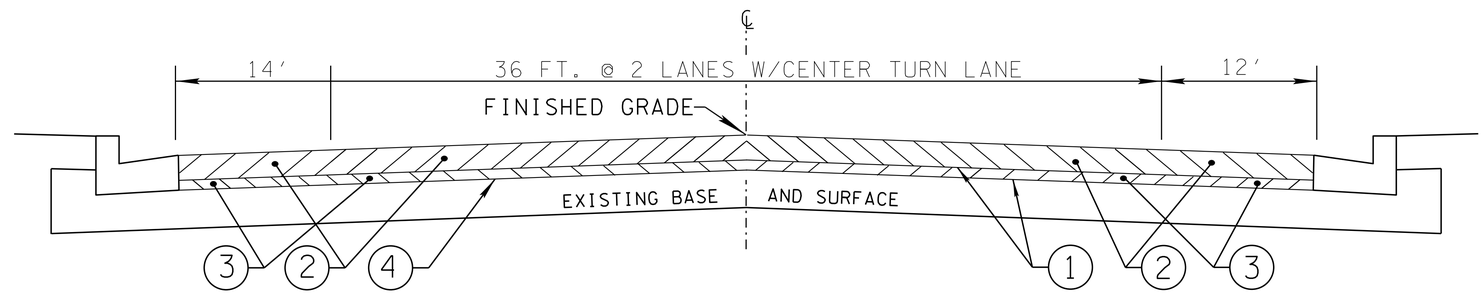

FROM: L.M. 12.95 TO L.M. 13.03

PROPOSED PAVEMENT SCHEDULE

1. TACK COAT (TC) FOR MILLING - COLD PLANE
   ITEM 403-01 BITUMINOUS MATERIAL FOR TACK COAT (TC) (AT 0.10 GAL./S.Y.)
2. ASPHALTIC CONCRETE SURFACE (ACS) @ 1.25"± THICK (APPROX. 132.50 LBS./S.Y.)
   ITEM 411-02.10 ACS MIX (PG70-22) GRADING "D"
3. BITUMINOUS COURSE (LEVELING) @ 0.40"± THICK (APPROX. 46.00 LBS./S.Y.)
   ITEM 307-01.15 ACS MIX (PG64-22) (BPMLC-HM) GRADING CS
4. COLD PLANING @ 1.50"± THICK (APPROX. 157.50 LBS./S.Y.)
   ITEM 415-01.02 COLD PLANING BITUMINOUS PAVEMENT
5. BITUMINOUS BASE COURSE (BLACK BASE) @ 8"± THICK (APPROX. 920.0 LBS./S.Y.)
   ITEM 307-01.01 ASPHALT CONCRETE MIX (PG64-22)(BPMB-HM) GRADING "A"
   (THIS ITEM IS TO BE USED FOR BREAKOUT ONLY)

BRIDGE NOTE

NO BRIDGES IN PROJECT LIMITS

DETAIL OF BREAKOUT

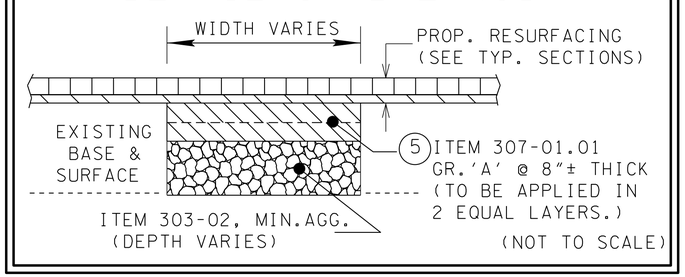

(NOT TO SCALE)

SEALED BY

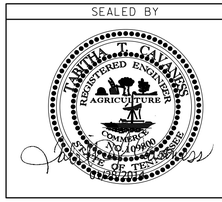

STATE OF TENNESSEE
DEPARTMENT OF TRANSPORTATION

TYPICAL SECTIONS

(NOT TO SCALE)

28-JAN-2014 09:46
\\jj04wf01.tdot.state.tn.us\04SHARED\Design\DESIGN\RESURF REG4 PROJ\HENRY\SR69\LMI2-81-LMI3-03\40069LMI2-81TYPICAL.dgn