| TYPE | YEAR | PROJECT NO. | SHEET NO. |
|---|---|---|---|
| RESURF. | 2014 | STP/HSIP-59(26) | 3 |
| | | | |
| | | | |
| | | | |

# TYPICAL SECTION

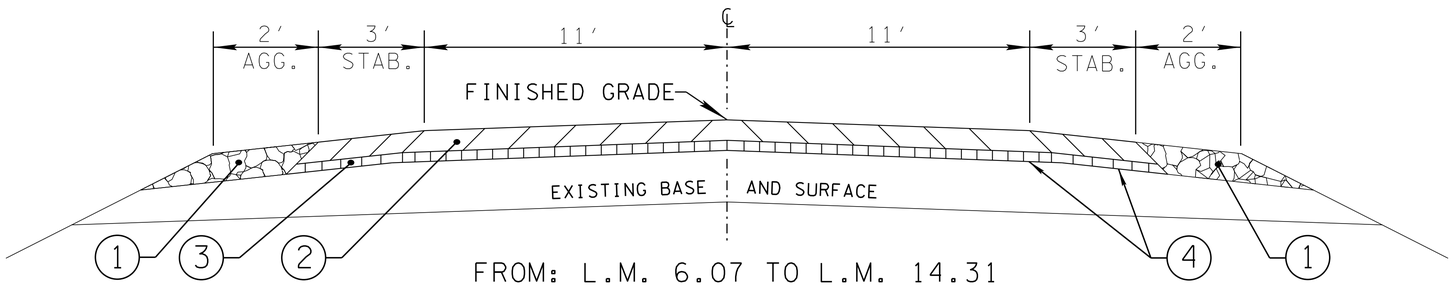


FROM: L.M. 6.07 TO L.M. 14.31

## BRIDGE NOTE

THE CONTRACTOR SHALL:

PAVE ACROSS EXISTING STRUCTURE WITH PLANS QUANTITIES ONLY @ L.M. 11.87 (51')

## BRIDGE NOTE

THE CONTRACTOR SHALL:

LEAVE BRIDGE AS IS, @ L.M. 7.99 (139'), AND L.M. 8.07 (174'),BUT COLD PLANE THE ENDS OF BRIDGE OUT 300 FT. @ 2.00" DEPTH (1200')

## PROPOSED PAVEMENT SCHEDULE

(1) MINERAL AGGREGATE BASE @ 2"± THICK FOR SHOULDERS
ITEM 303-02 MINERAL AGGREGATE, TYPE "B" BASE, GRADING "C OR D"

(2) ASPHALTIC CONCRETE SURFACE (ACS) @ 0.80"± THICK (APPROX. 85.00 LBS./S.Y.)
ITEM 411-03.12 ACS MIX (PG64-22) THIN LIFT D ASPHALT

(3) BITUMINOUS COURSE (LEVELING) @ 0.57"± THICK (APPROX. 65 LBS./S.Y.)
ITEM 307-01.15 ACS MIX (PG64-22) (BPMLC-HM) GRADING CS

(4) TACK COAT (TC) FOR GENERAL USE
ITEM 403-01 BITUMINOUS MATERIAL FOR TACK COAT (TC) (AT 0.07 GAL./S.Y. FOR GENERAL USE)
(AT 0.10 GAL./S.Y. FOR MILLING-COLD PLANE)

(5) ASPHALTIC CONCRETE SURFACE (ACS) @ 2.00"± THICK (APPROX. 212.00 LBS./S.Y.)
ITEM 411-01.10 ACS MIX (PG64-22) GRADING "D"
(THIS ITEM IS TO BE USED FOR REPLACEMENT OF COLDPLANED MATERIAL AT BRIDGE ENDS ONLY)

(6) COLD PLANING @ 2.00"± THICK (APPROX. 210 LBS./S.Y.)
ITEM 415-01.02 COLD PLANING BITUMINOUS PAVEMENT
(FOR USE ON 300' OFF EA. END OF BRIDGE ONLY AT L.M. 7.99 AND 8.07)

(7) BITUMINOUS BASE COURSE (BLACK BASE) @ 8"± THICK (APPROX. 920.0 LBS./S.Y.)
ITEM 307-01.01 ASPHALT CONCRETE MIX (PG64-22)(BPMB-HM) GRADING "A"
(THIS ITEM IS TO BE USED FOR BREAKOUT ONLY)

## DETAIL OF BREAKOUT

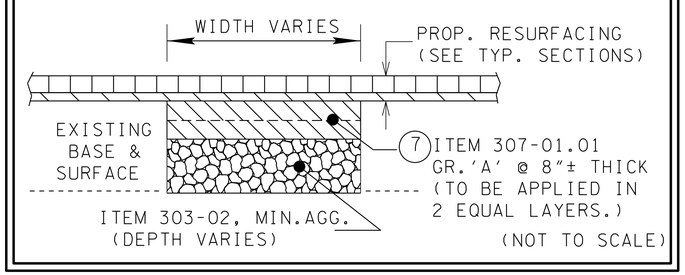


(NOT TO SCALE)

SEALED BY

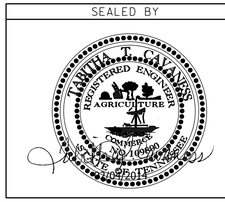


STATE OF TENNESSEE
DEPARTMENT OF TRANSPORTATION

# TYPICAL SECTIONS

(NOT TO SCALE)

30-JAN-2014 10:35
\\j04wf01.tdot.state.tn.us\04SHARED\Design\DESIGN\RESURF REG4 PROJ\FAYETTE\SR59\LM6-07-LMI4-3\SR59LM6-07 TYPICAL.dgn