TYPE	YEAR	COUNTY	FIGURE NO.
RESURF	2014	NH/HSIP-1(308)	7C

SULLIVAN CO.
82002-3281-94, 82002-8281-14

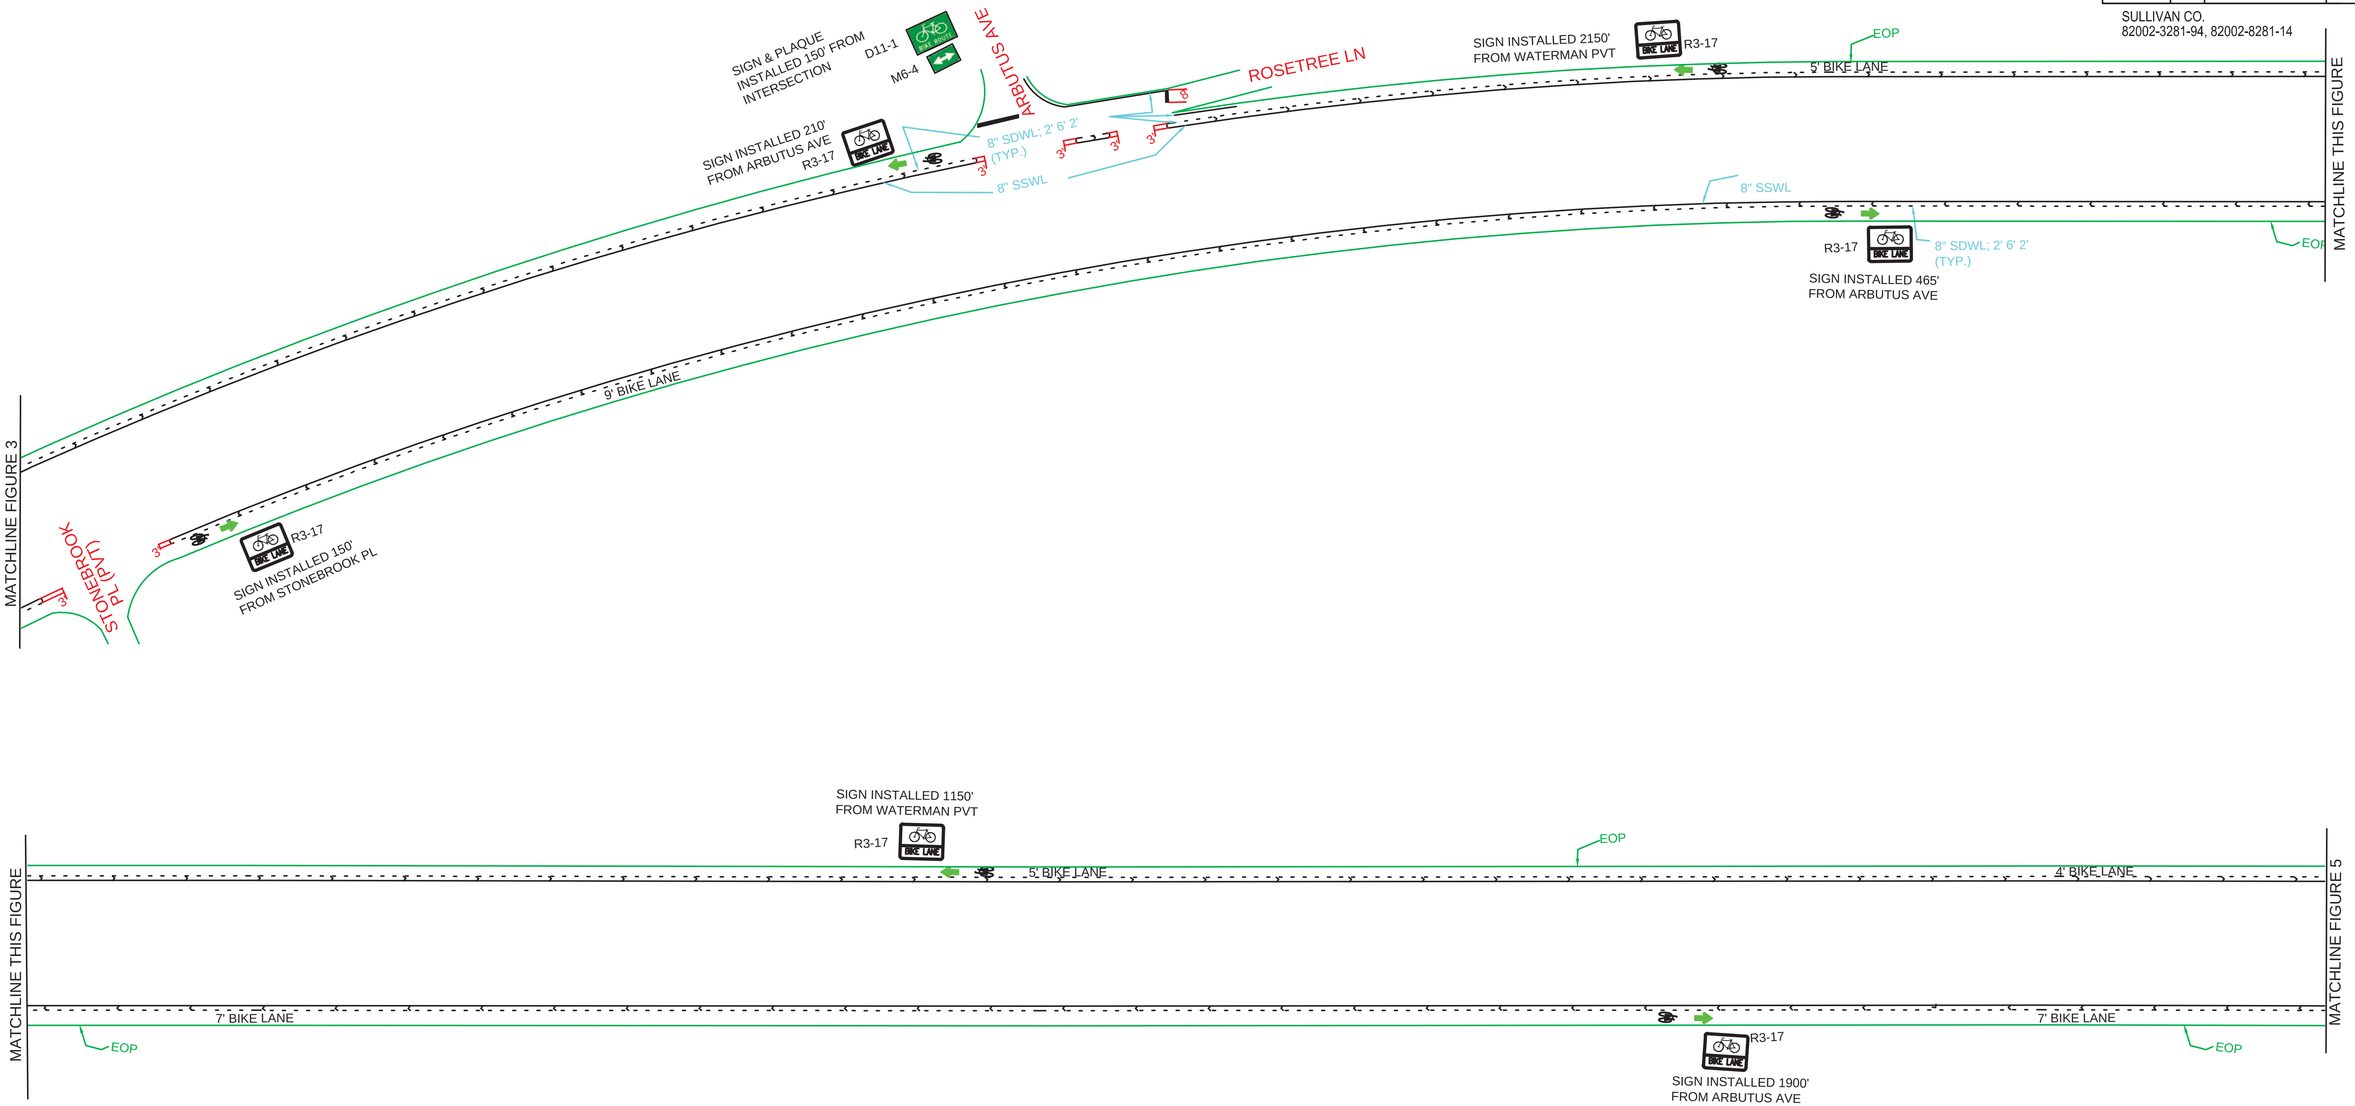

CITY OF KINGSPORT
ENGINEERING DEPARTMENT

TDOT RESURFACING:
SR-1 FROM FAIRMONT AVE
TO BROOKSIDE DR

FIGURE 4: BIKE LANE STRIPING

DATE: NOVEMBER 2012
SCALE: 1"=100'