TYPE	YEAR	COUNTY	FIGURE NO.
RESURF	2014	NH/HSIP-1(308)	7B

SULLIVAN CO.
82002-3281-94, 82002-8281-14

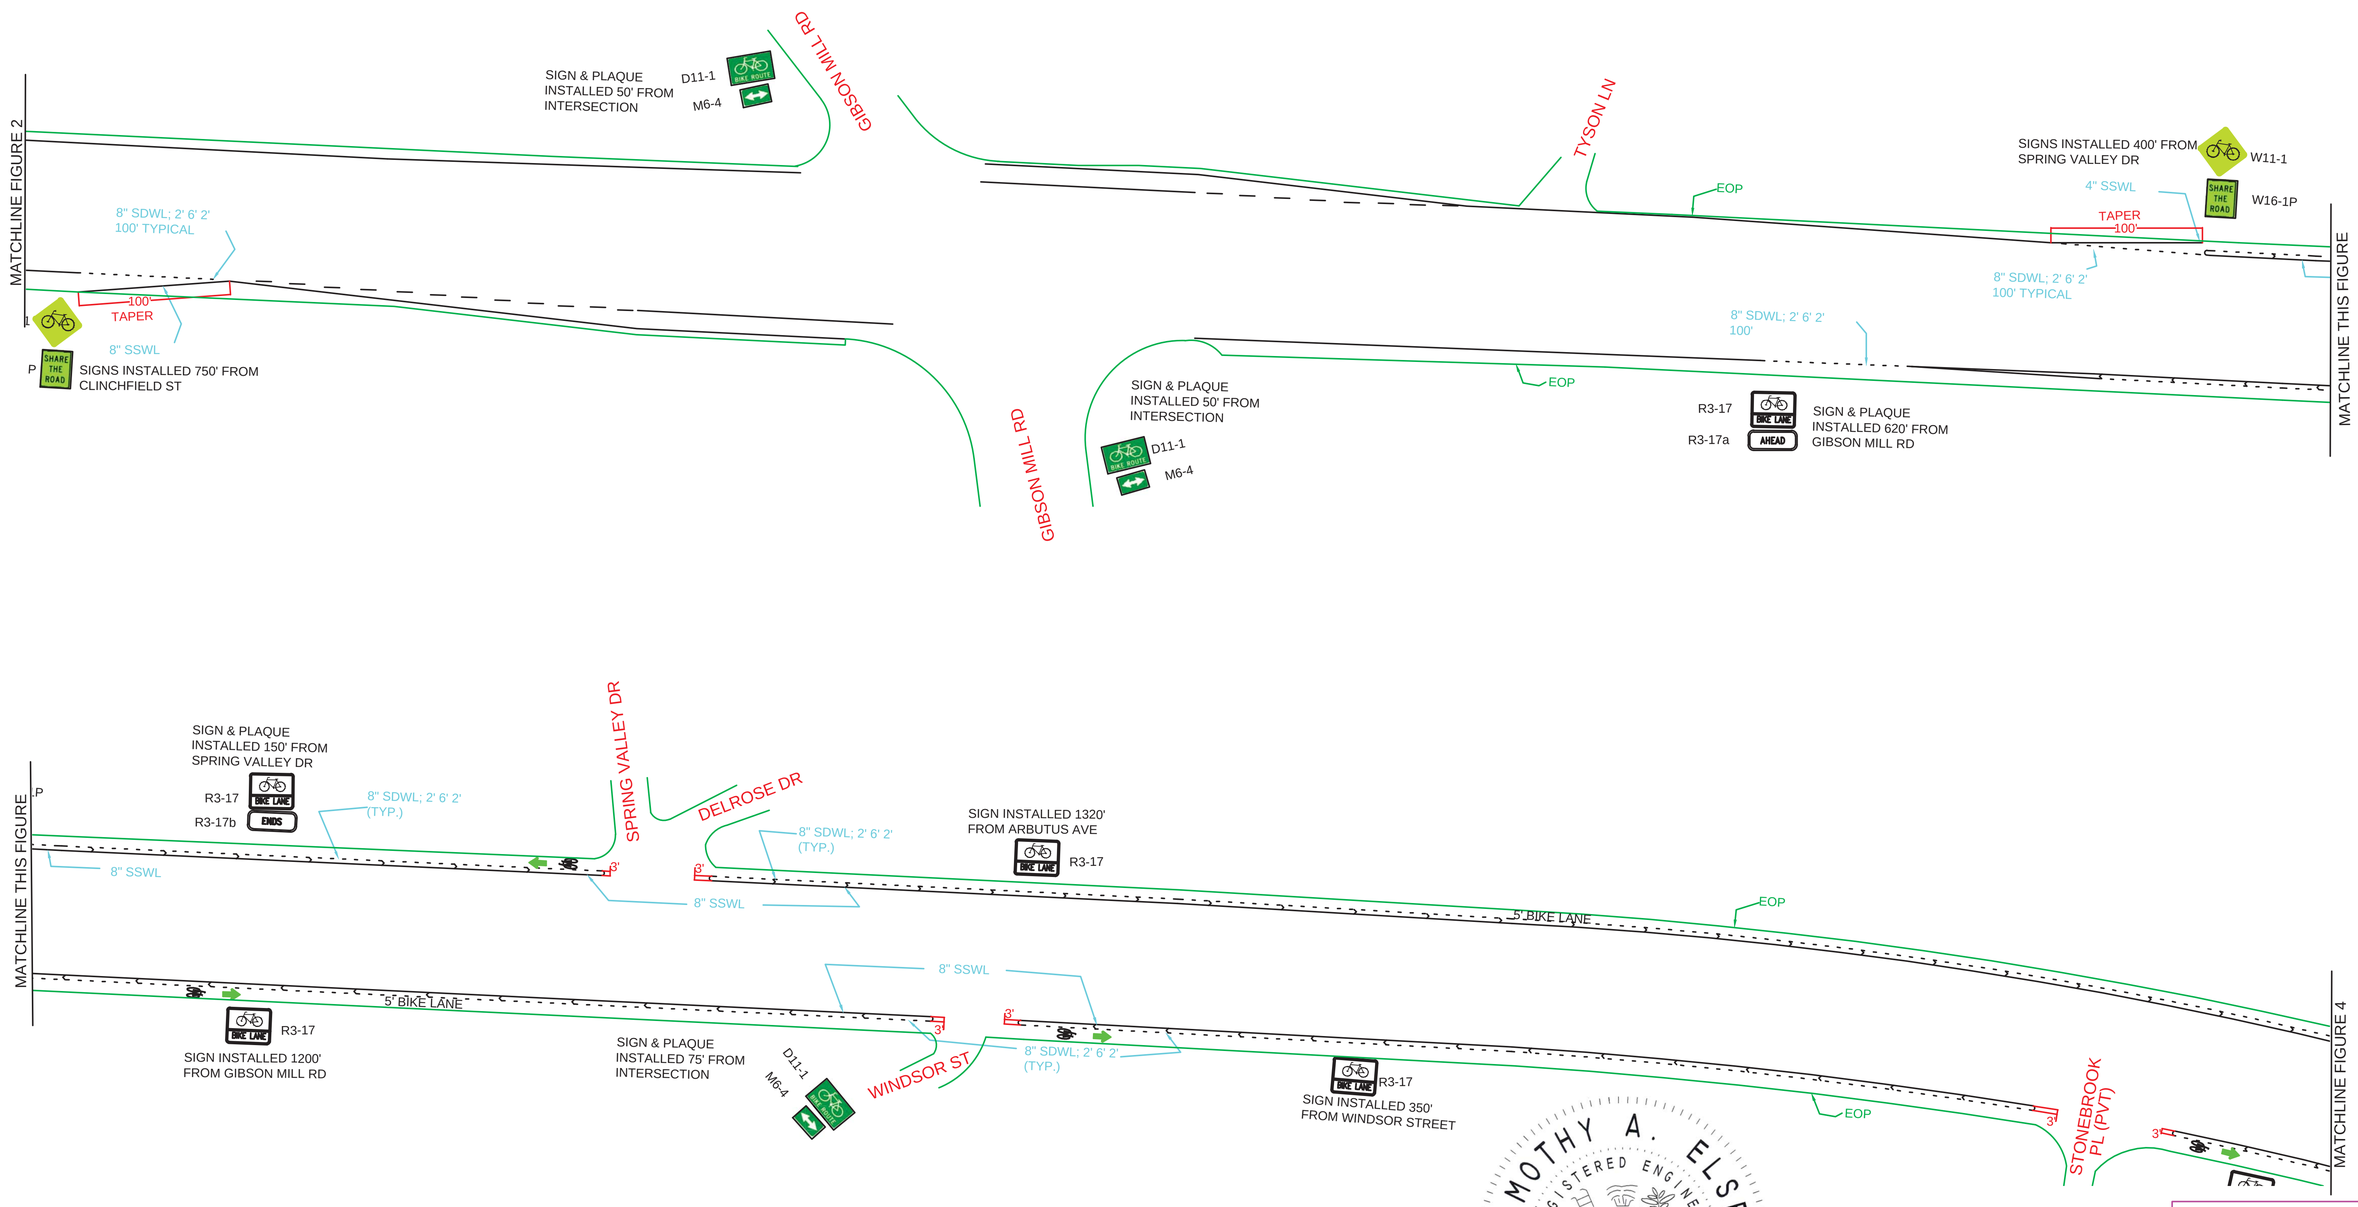

TIMOTHY A. ELSEA
REGISTERED ENGINEER
AGRICULTURE
COMMERCE
NO. 112737
STATE OF TENNESSEE
10-30-15

CITY OF KINGSPORT
ENGINEERING DEPARTMENT

TDOT RESURFACING:
SR-1 FROM FAIRMONT AVE
TO BROOKSIDE DR

FIGURE 3: BIKE LANE STRIPING

DATE: NOVEMBER 2012
SCALE: 1"=100'