TENNESSEE D.O.T.
DESIGN DIVISION
FILE NO.

CONTROL POINTS						
POINT	NORTH	EAST	ELEV.	STATION	OFFSET	DESCRIPTION
S1	817106.1260	1817402.6274	803.76	OffChain	OffChain	IRON PIN
S2	817628.3761	1817048.7736	800.42	102+76.65	-29.87	IRON PIN
S3	818021.9856	1817100.5549	803.635	201+06.51	28.94	IRON PIN
S4	818734.2445	1816876.6549	802.41	301+56.96	-31.77	IRON PIN

TYPE	YEAR	PROJECT NO.	SHEET NO.
R.O.W.	2013	STP-SIP-109(30)	4
CONST.	2014	PHSIP/STP-SIP-NH-109(30)	4

REV. 10-24-13: ADDED 30' BUS. ENT. RT. STA. 101+05.77.

REV. 04-03-14: ADDED 30' BUS. ENT. RT. STA. 102+22.41.

REV. 04-16-14: ADDED NOTE TO PLANS NOT TO DISTURB THE SIGN IN CONSTRUCTION EASEMENT ON TRACT 3.

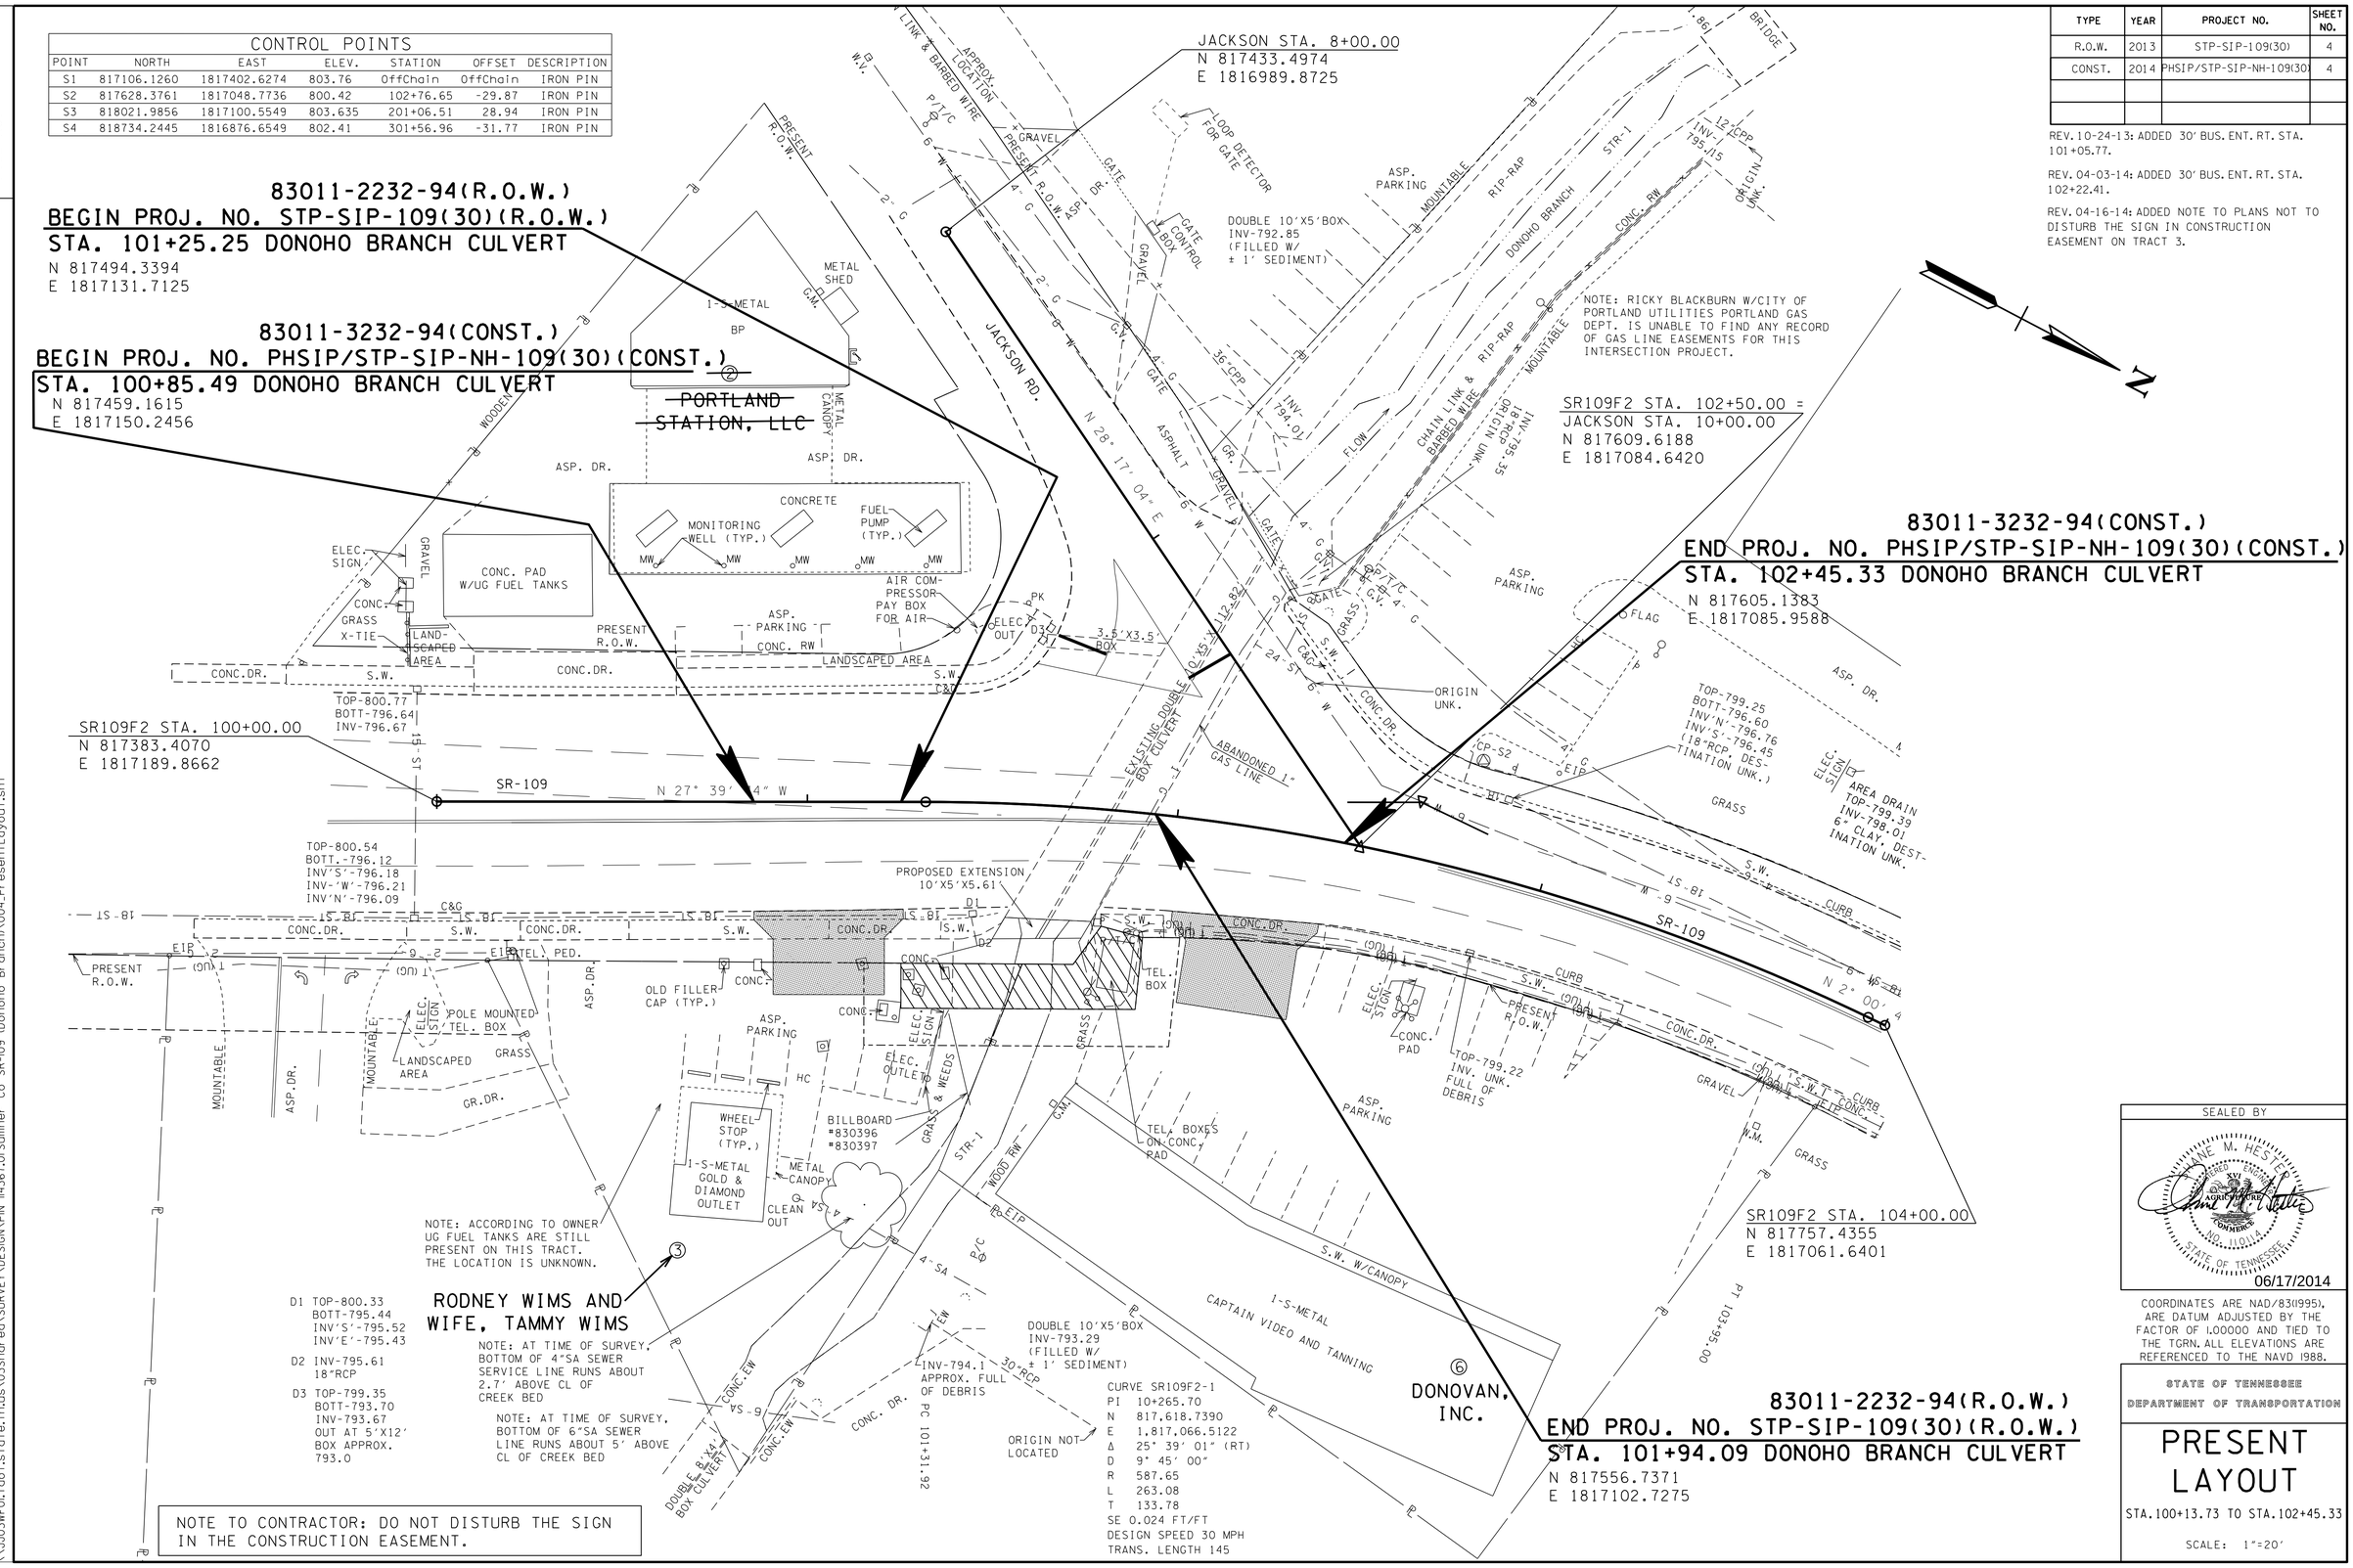

SEALED BY

06/17/2014

COORDINATES ARE NAD/83(1995), ARE DATUM ADJUSTED BY THE FACTOR OF 1.00000 AND TIED TO THE TGRN. ALL ELEVATIONS ARE REFERENCED TO THE NAVD 1988.

STATE OF TENNESSEE
DEPARTMENT OF TRANSPORTATION

PRESENT LAYOUT

STA.100+13.73 TO STA.102+45.33

SCALE: 1"=20'

7-JUN-2014 13:47
\\JJ03WF01.tdot.state.tn.us\03Shared\SURVEY\DESIGN\PIN 114367.01 Sumner Co SR-109 (Donoho Branch)\004_PresentLayout.sht