TYPE	YEAR	PROJECT NO.	SHEET NO.
R.O.W.	2013	STP-SIP-109(30)	13
CONST.	2014	PHSIP/STP-SIP-109(30)	13

REV. 10-24-13: REMOVED PROPOSED GUARDRAIL END STATION TEXT AND RENUMBERED SHEET.

TENNESSEE D.O.T.
DESIGN DIVISION

FILE NO.

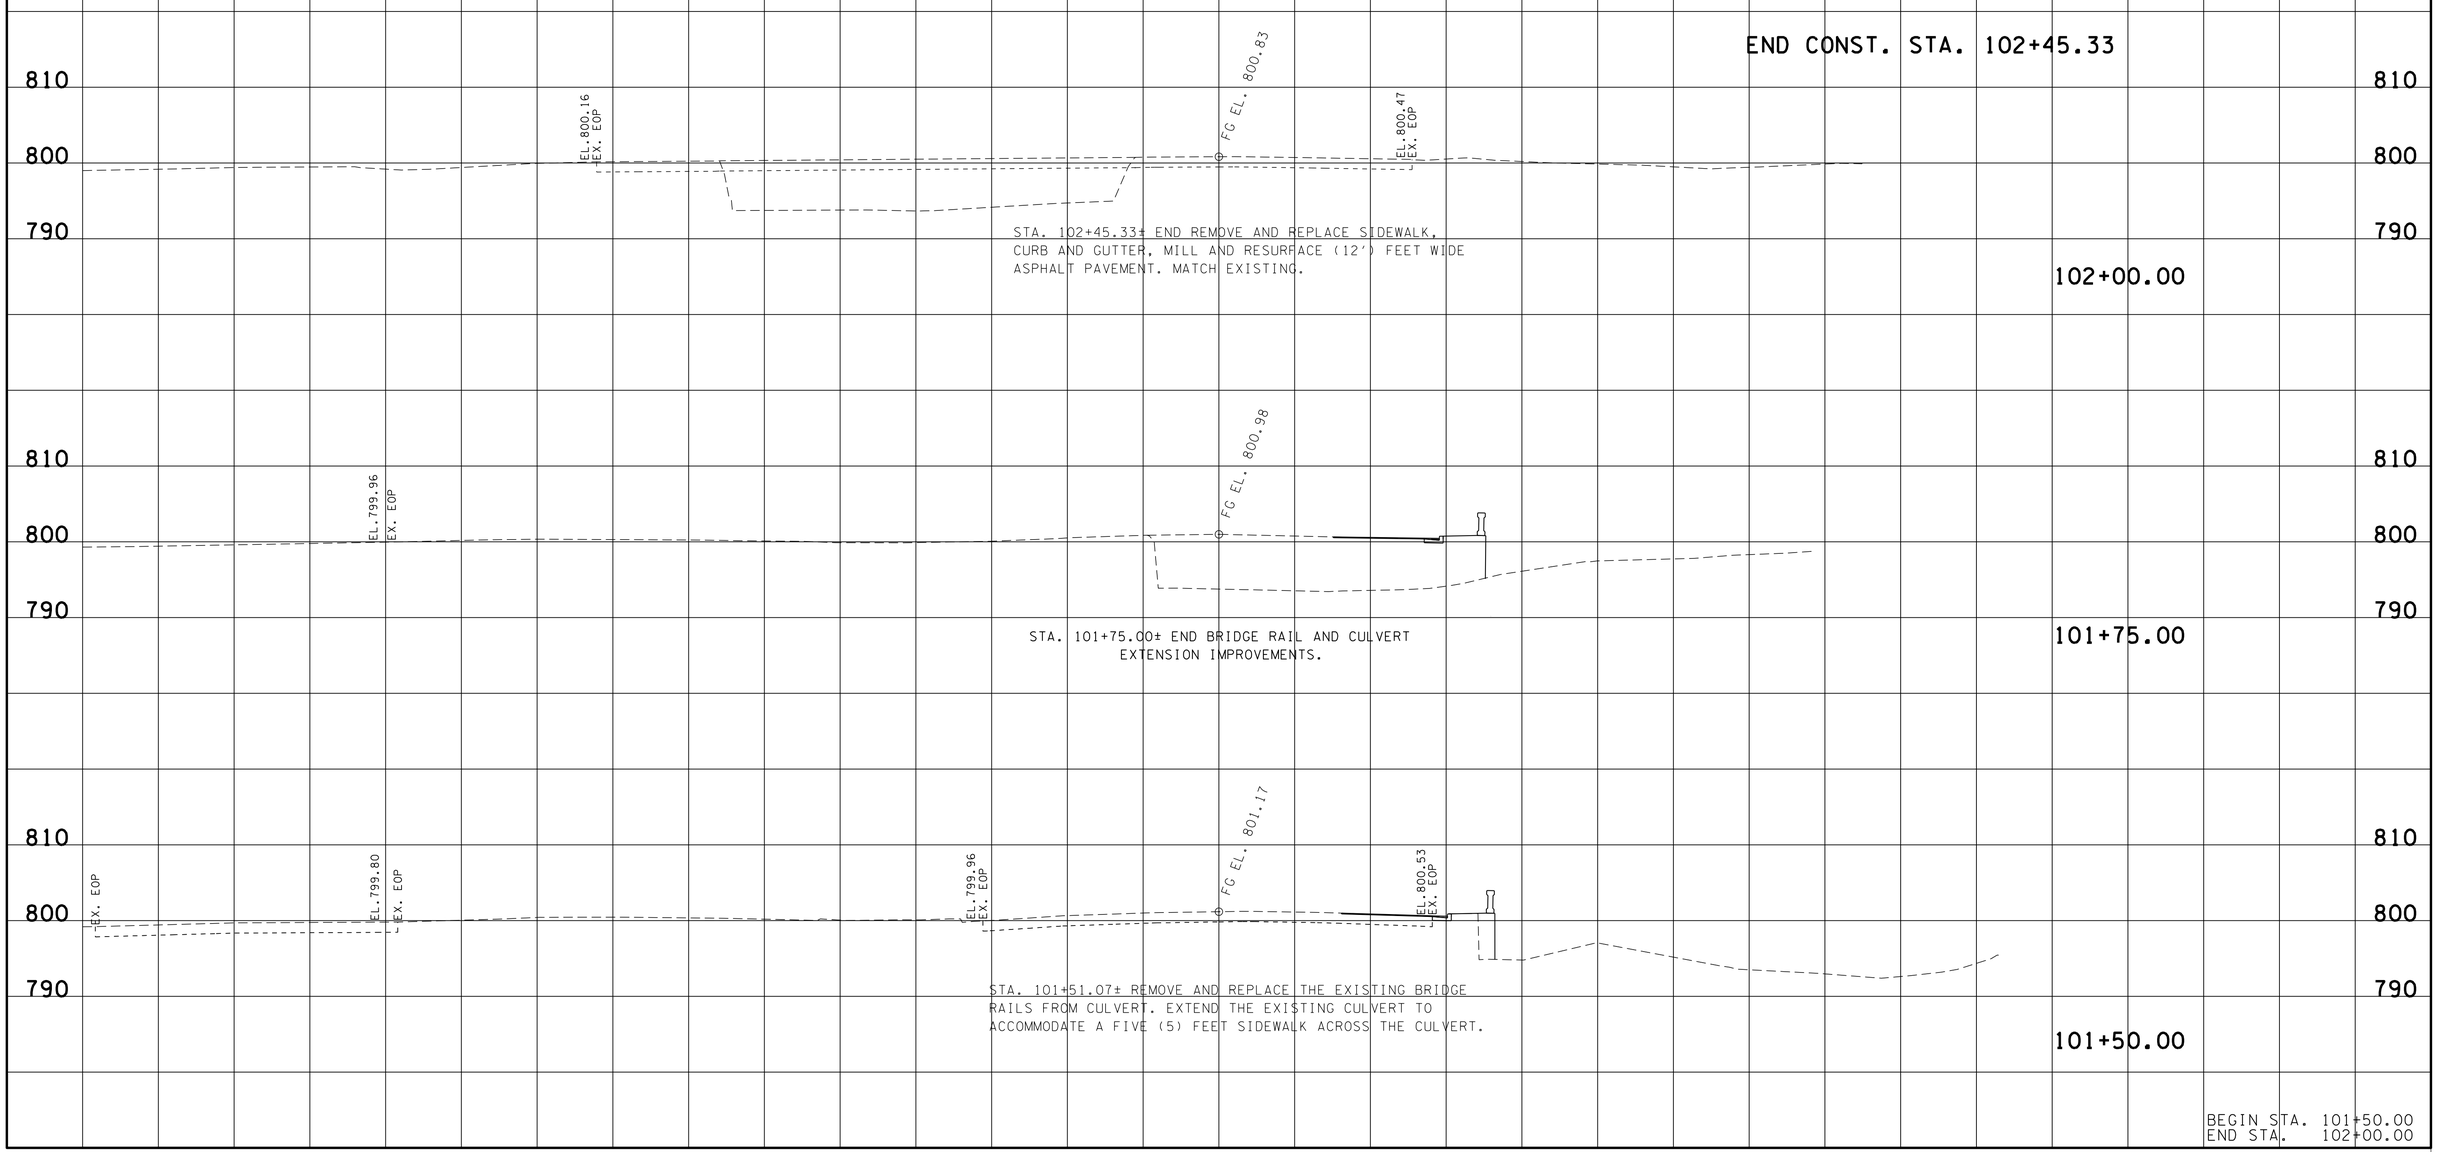

BEGIN STA. 101+50.00
END STA. 102+00.00

17-JUN-2014 13:49
\\JJ03WF01.tdot.state.tn.us\03Shared\SURVEY\DESIGN\PIN 114367.01 Sumner Co SR-109 (Donoho Branch)\SUI09-00 MainlineXSSheets.sht