TENNESSEE D.O.T.
DESIGN DIVISION
FILE NO.

TYPE	YEAR	PROJECT NO.	SHEET NO.
R.O.W.	2013	STP-SIP-109(30)	4A
CONST.	2014	PHSIP/STP-SIP-NH-109(30)	4A

REV. 10-24-13: CORRECTED BEARING AND DISTANCE FOR PRESENT RIGHT-OF-WAY NEAR RT. STA.101+77.92 TRACT NO. 6 FROM N27°18'29"W. 13.76' TO N81°23'18"W. 12.78'. ADDED 30' BUS. ENT. AT RT. STA. 101+05.77.

REV. 04-03-14: ADDED 30' BUS. ENT. AT RT. STA. 102+22.41.

REV. 04-16-14: ADDED NOTE TO PLANS NOT TO DISTURB THE SIGN IN CONSTRUCTION EASEMENT ON TRACT 3.

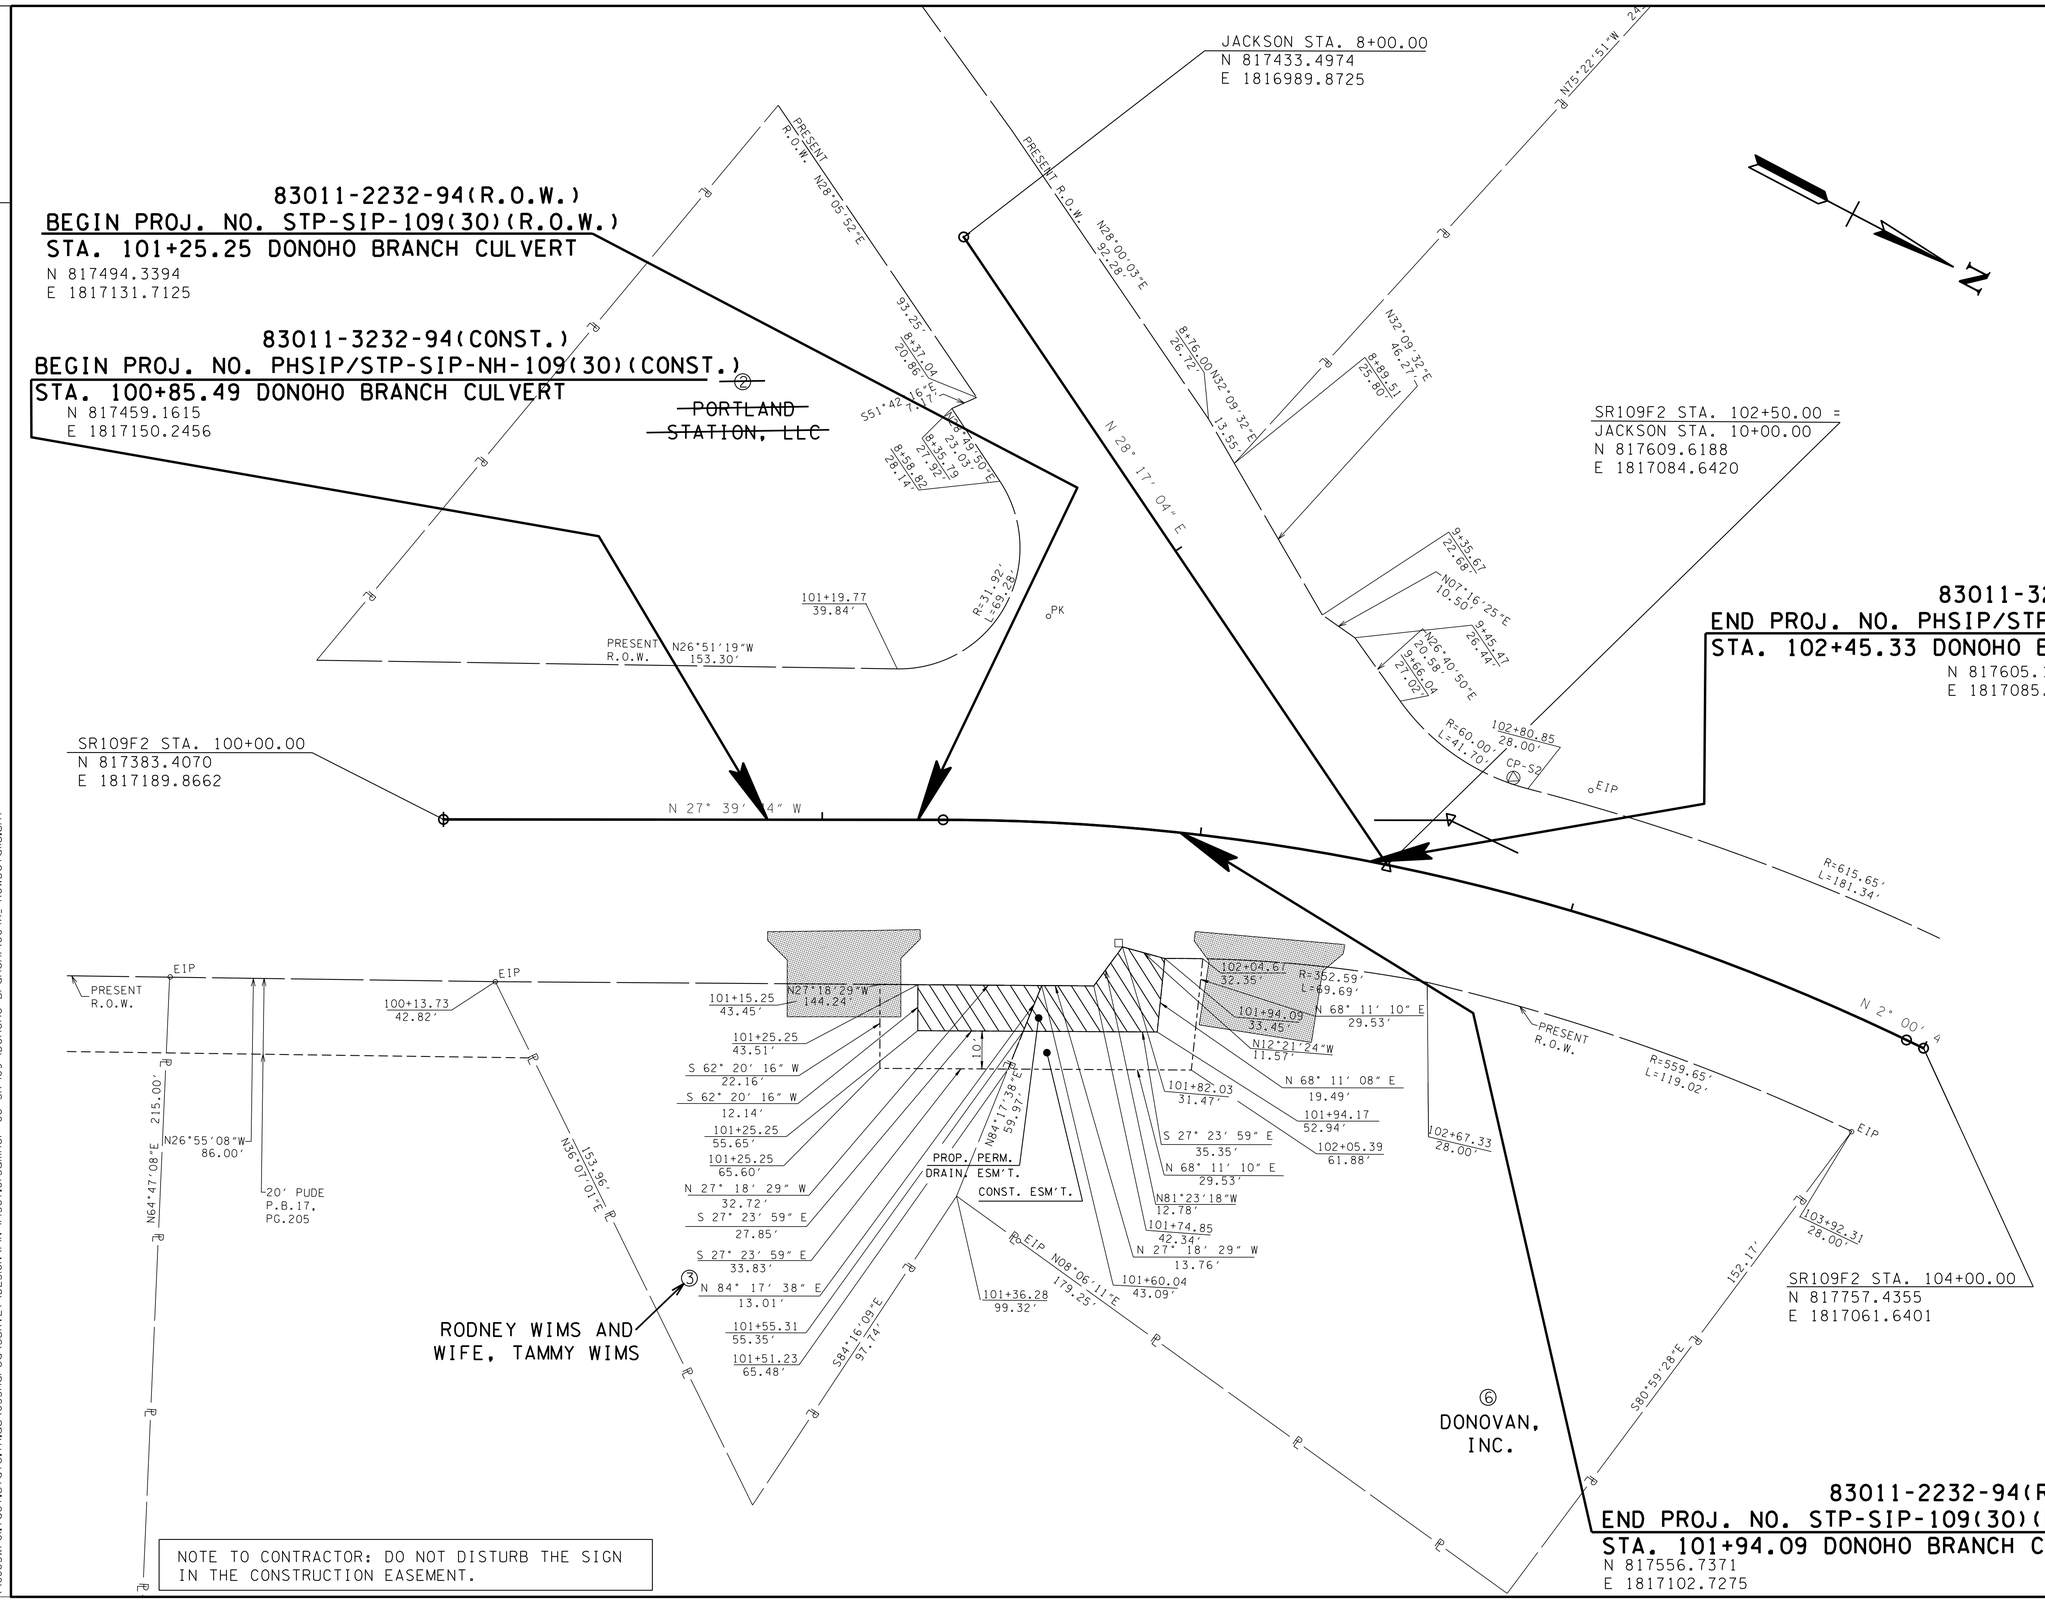

NOTE TO CONTRACTOR: DO NOT DISTURB THE SIGN IN THE CONSTRUCTION EASEMENT.

SEALED BY

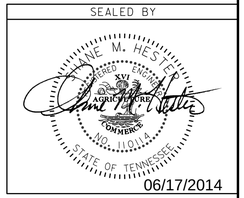

06/17/2014

COORDINATES ARE NAD/83(1995), ARE DATUM ADJUSTED BY THE FACTOR OF 1.00000 AND TIED TO THE TGRN. ALL ELEVATIONS ARE REFERENCED TO THE NAVD 1988.

STATE OF TENNESSEE
DEPARTMENT OF TRANSPORTATION

R.O.W. DETAILS

STA.100+13.73 TO STA.102+45.33

SCALE: 1"=20'

7-JUN-2014 13:47
\\JJO3WF01.tdot.state.tn.us\03Shared\SURVEY\DESIGN\PIN 114367.01 Sumner Co SR-109 (Donoho Branch)\004A_ ROWDetails.sht