TENNESSEE D.O.T.
DESIGN DIVISION
FILE NO.

TYPE	YEAR	PROJECT NO.	SHEET NO.
R.O.W.	2013	STP-SIP-109(30)	10
CONST.	2014	PHSIP/STP-SIP-NH-109(30)	10

REV. 10-24-13: RENUMBERED SHEET, REMOVED PROPOSED GUARDRAIL, ADDED 30' BUS. ENT. AT RT. STA.101+05.77 AND MODIFIED CONSTRUCTION LIMITS.

REV. 04-03-14: ADDED 30' BUS. ENT. AT RT. STA.102+22.41.

REV. 04-16-14: ADDED NOTE TO PLANS NOT TO DISTURB THE SIGN IN CONSTRUCTION EASEMENT ON TRACT 3.

TRAFFIC CONTROL LEGEND

SYMBOL	ITEM
	WORK ZONE
	FLEXIBLE DRUMS (CHANNELIZING)
	SIGN (CONSTRUCTION)
	ARROW BOARD TYPE C
	ARROW BOARD TYPE C (SINGLE ARROW)
	TEMPORARY BARRICADE (TYPE II)
A	WARNING LIGHT (TYPE A) (LOW-INTENSITY FLASHING)
C	WARNING LIGHT (TYPE C) (STEADY)
	SIGN (CONSTRUCTION) (2-POST)
	PORTABLE BARRIER RAIL (WITH DOUBLE VERTICAL PANELS)
	TEMPORARY ATTENUATOR

NOTE TO CONTRACTOR: DO NOT DISTURB THE SIGN IN THE CONSTRUCTION EASEMENT.

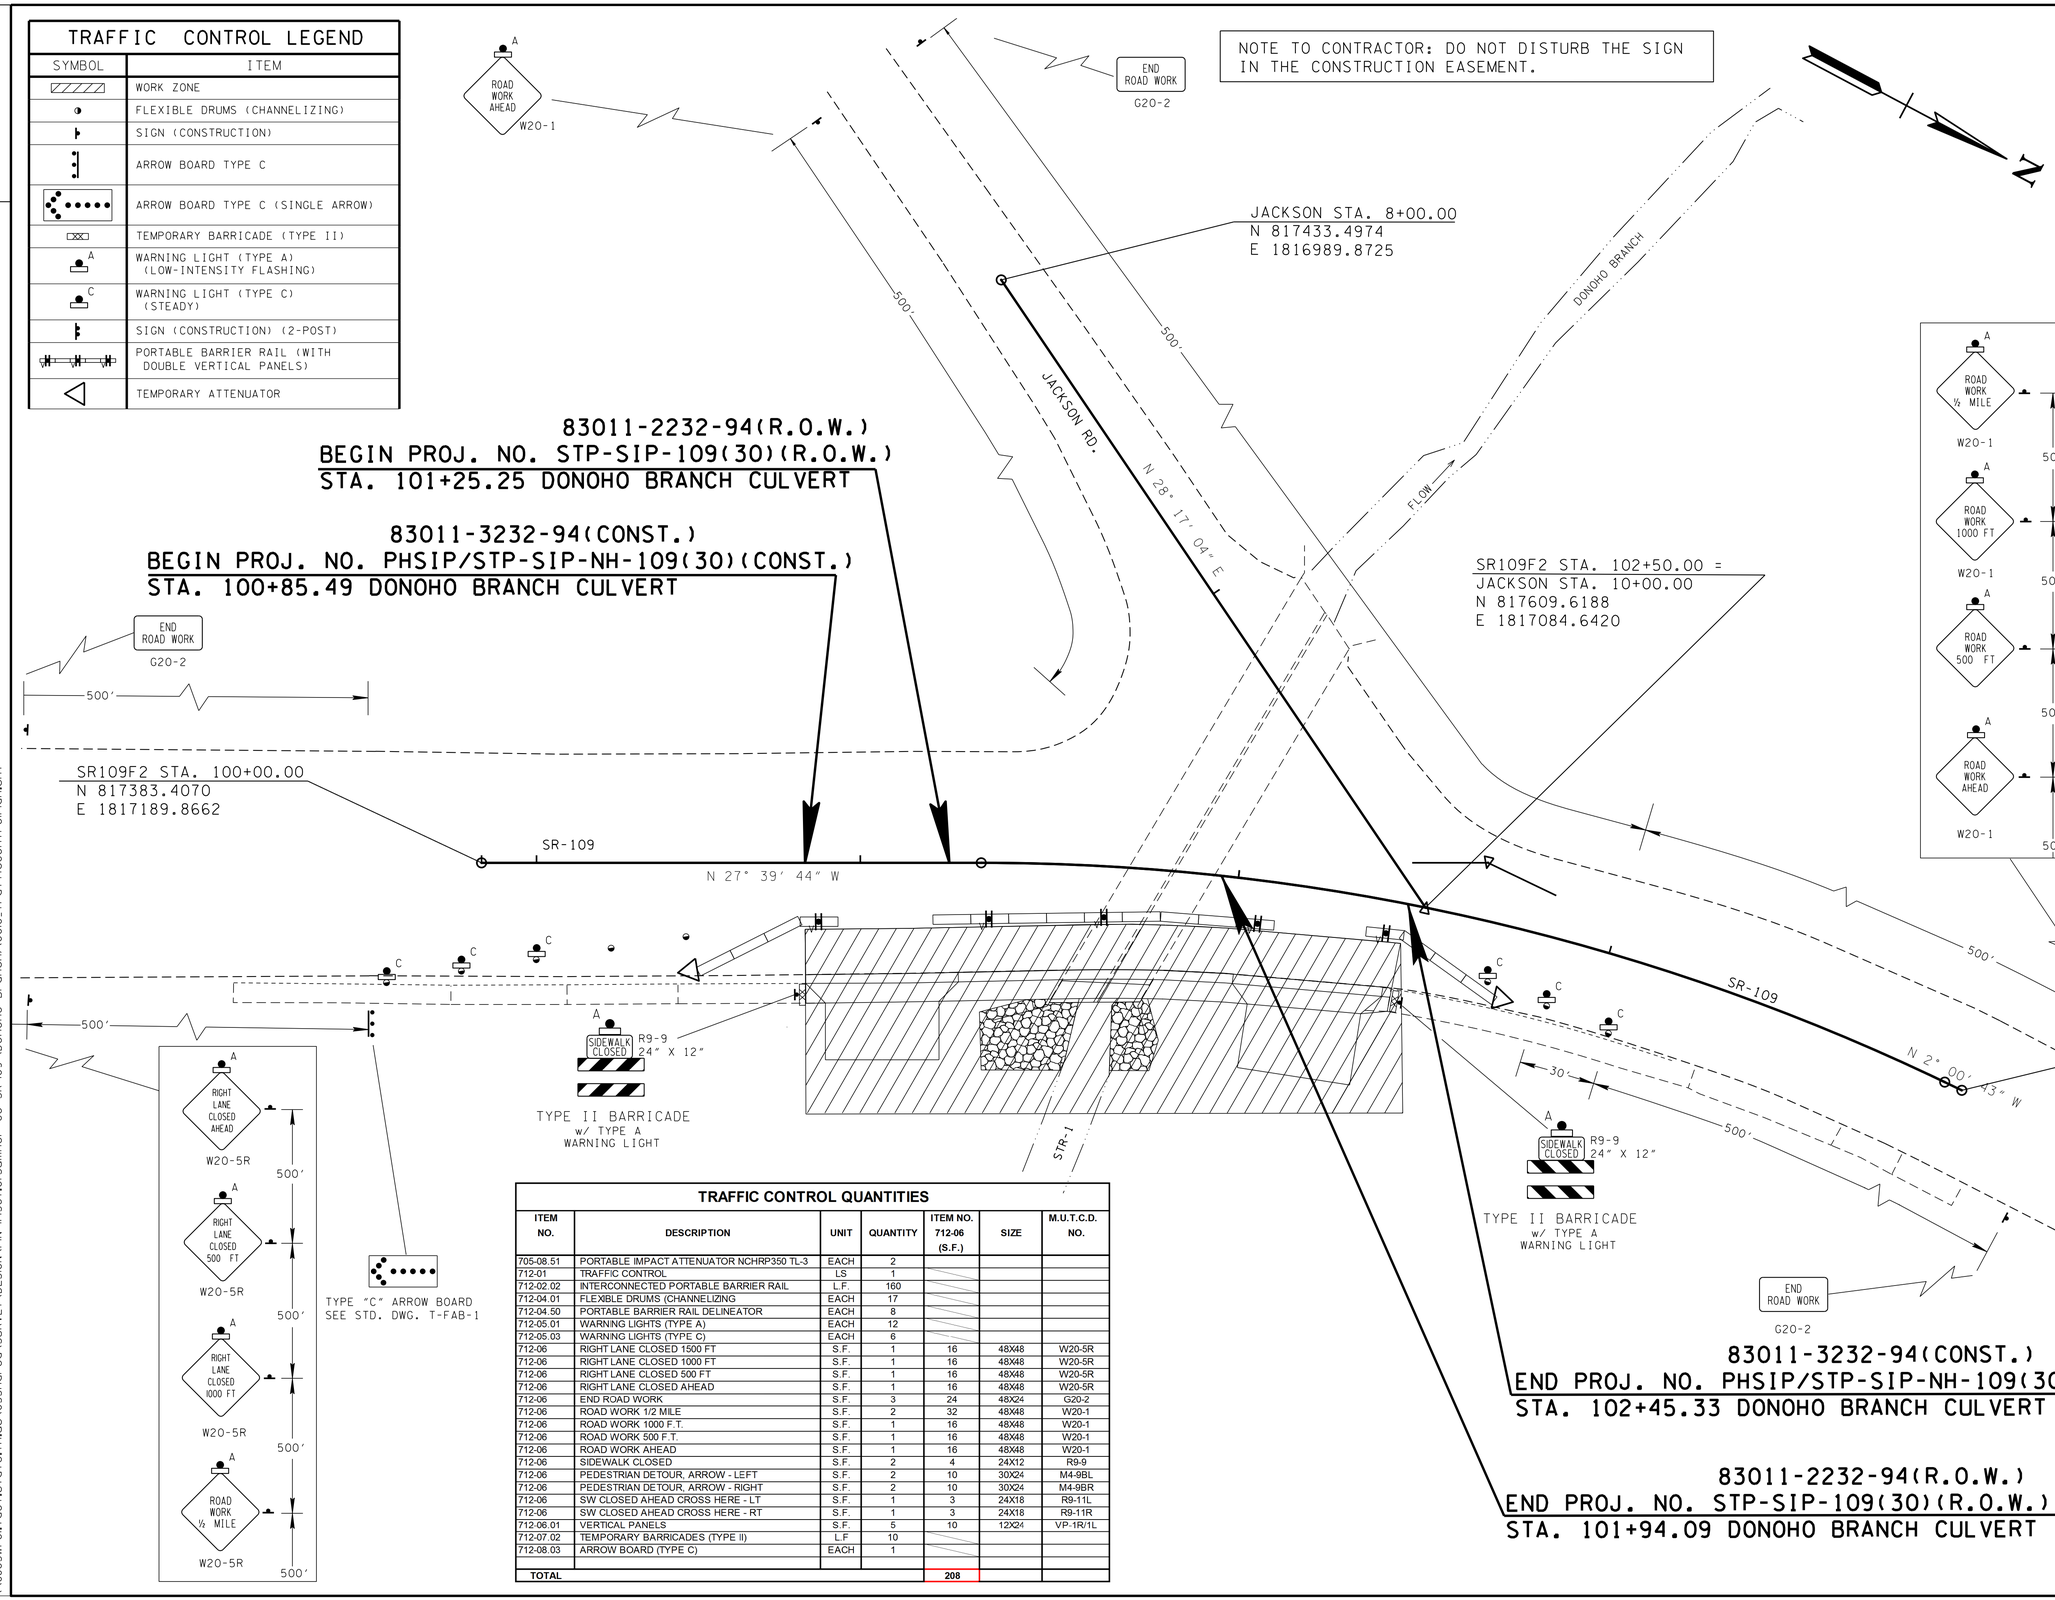

TRAFFIC CONTROL QUANTITIES

ITEM NO.	DESCRIPTION	UNIT	QUANTITY	ITEM NO. 712-06 (S.F.)	SIZE	M.U.T.C.D. NO.
705-08.51	PORTABLE IMPACT ATTENUATOR NCHRP350 TL-3	EACH	2			
712-01	TRAFFIC CONTROL	LS	1			
712-02.02	INTERCONNECTED PORTABLE BARRIER RAIL	L.F.	160			
712-04.01	FLEXIBLE DRUMS (CHANNELIZING	EACH	17			
712-04.50	PORTABLE BARRIER RAIL DELINEATOR	EACH	8			
712-05.01	WARNING LIGHTS (TYPE A)	EACH	12			
712-05.03	WARNING LIGHTS (TYPE C)	EACH	6			
712-06	RIGHT LANE CLOSED 1500 FT	S.F.	1	16	48X48	W20-5R
712-06	RIGHT LANE CLOSED 1000 FT	S.F.	1	16	48X48	W20-5R
712-06	RIGHT LANE CLOSED 500 FT	S.F.	1	16	48X48	W20-5R
712-06	RIGHT LANE CLOSED AHEAD	S.F.	1	16	48X48	W20-5R
712-06	END ROAD WORK	S.F.	3	24	48X24	G20-2
712-06	ROAD WORK 1/2 MILE	S.F.	2	32	48X48	W20-1
712-06	ROAD WORK 1000 F.T.	S.F.	1	16	48X48	W20-1
712-06	ROAD WORK 500 F.T.	S.F.	1	16	48X48	W20-1
712-06	ROAD WORK AHEAD	S.F.	1	16	48X48	W20-1
712-06	SIDEWALK CLOSED	S.F.	2	4	24X12	R9-9
712-06	PEDESTRIAN DETOUR, ARROW - LEFT	S.F.	2	10	30X24	M4-9BL
712-06	PEDESTRIAN DETOUR, ARROW - RIGHT	S.F.	2	10	30X24	M4-9BR
712-06	SW CLOSED AHEAD CROSS HERE - LT	S.F.	1	3	24X18	R9-11L
712-06	SW CLOSED AHEAD CROSS HERE - RT	S.F.	1	3	24X18	R9-11R
712-06.01	VERTICAL PANELS	S.F.	5	10	12X24	VP-1R/1L
712-07.02	TEMPORARY BARRICADES (TYPE II)	L.F	10			
712-08.03	ARROW BOARD (TYPE C)	EACH	1			
TOTAL				208		

SEALED BY

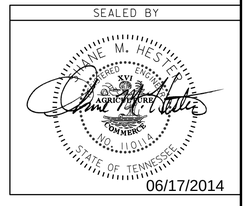

06/17/2014

STATE OF TENNESSEE
DEPARTMENT OF TRANSPORTATION

TRAFFIC CONTROL PLAN

7-JUN-2014 13:48
\\JJO3WF01.tdot.state.tn.us\O3Shared\SURVEY\DESIGN\PIN 114367.01 Sumner Co SR-109 (Donoho Branch)\0010_TrafficControlPlan.sht