TYPE	YEAR	PROJECT NO.	SHEET NO.
R.O.W.	2013	STP-SIP-109(30)	7
CONST.	2014	PHSIP/STP-SIP-NH-109(30)	7

REV. 10-24-13: RENUMBERED SHEET.

FILE NO.

TENNESSEE D.O.T.
DESIGN DIVISION

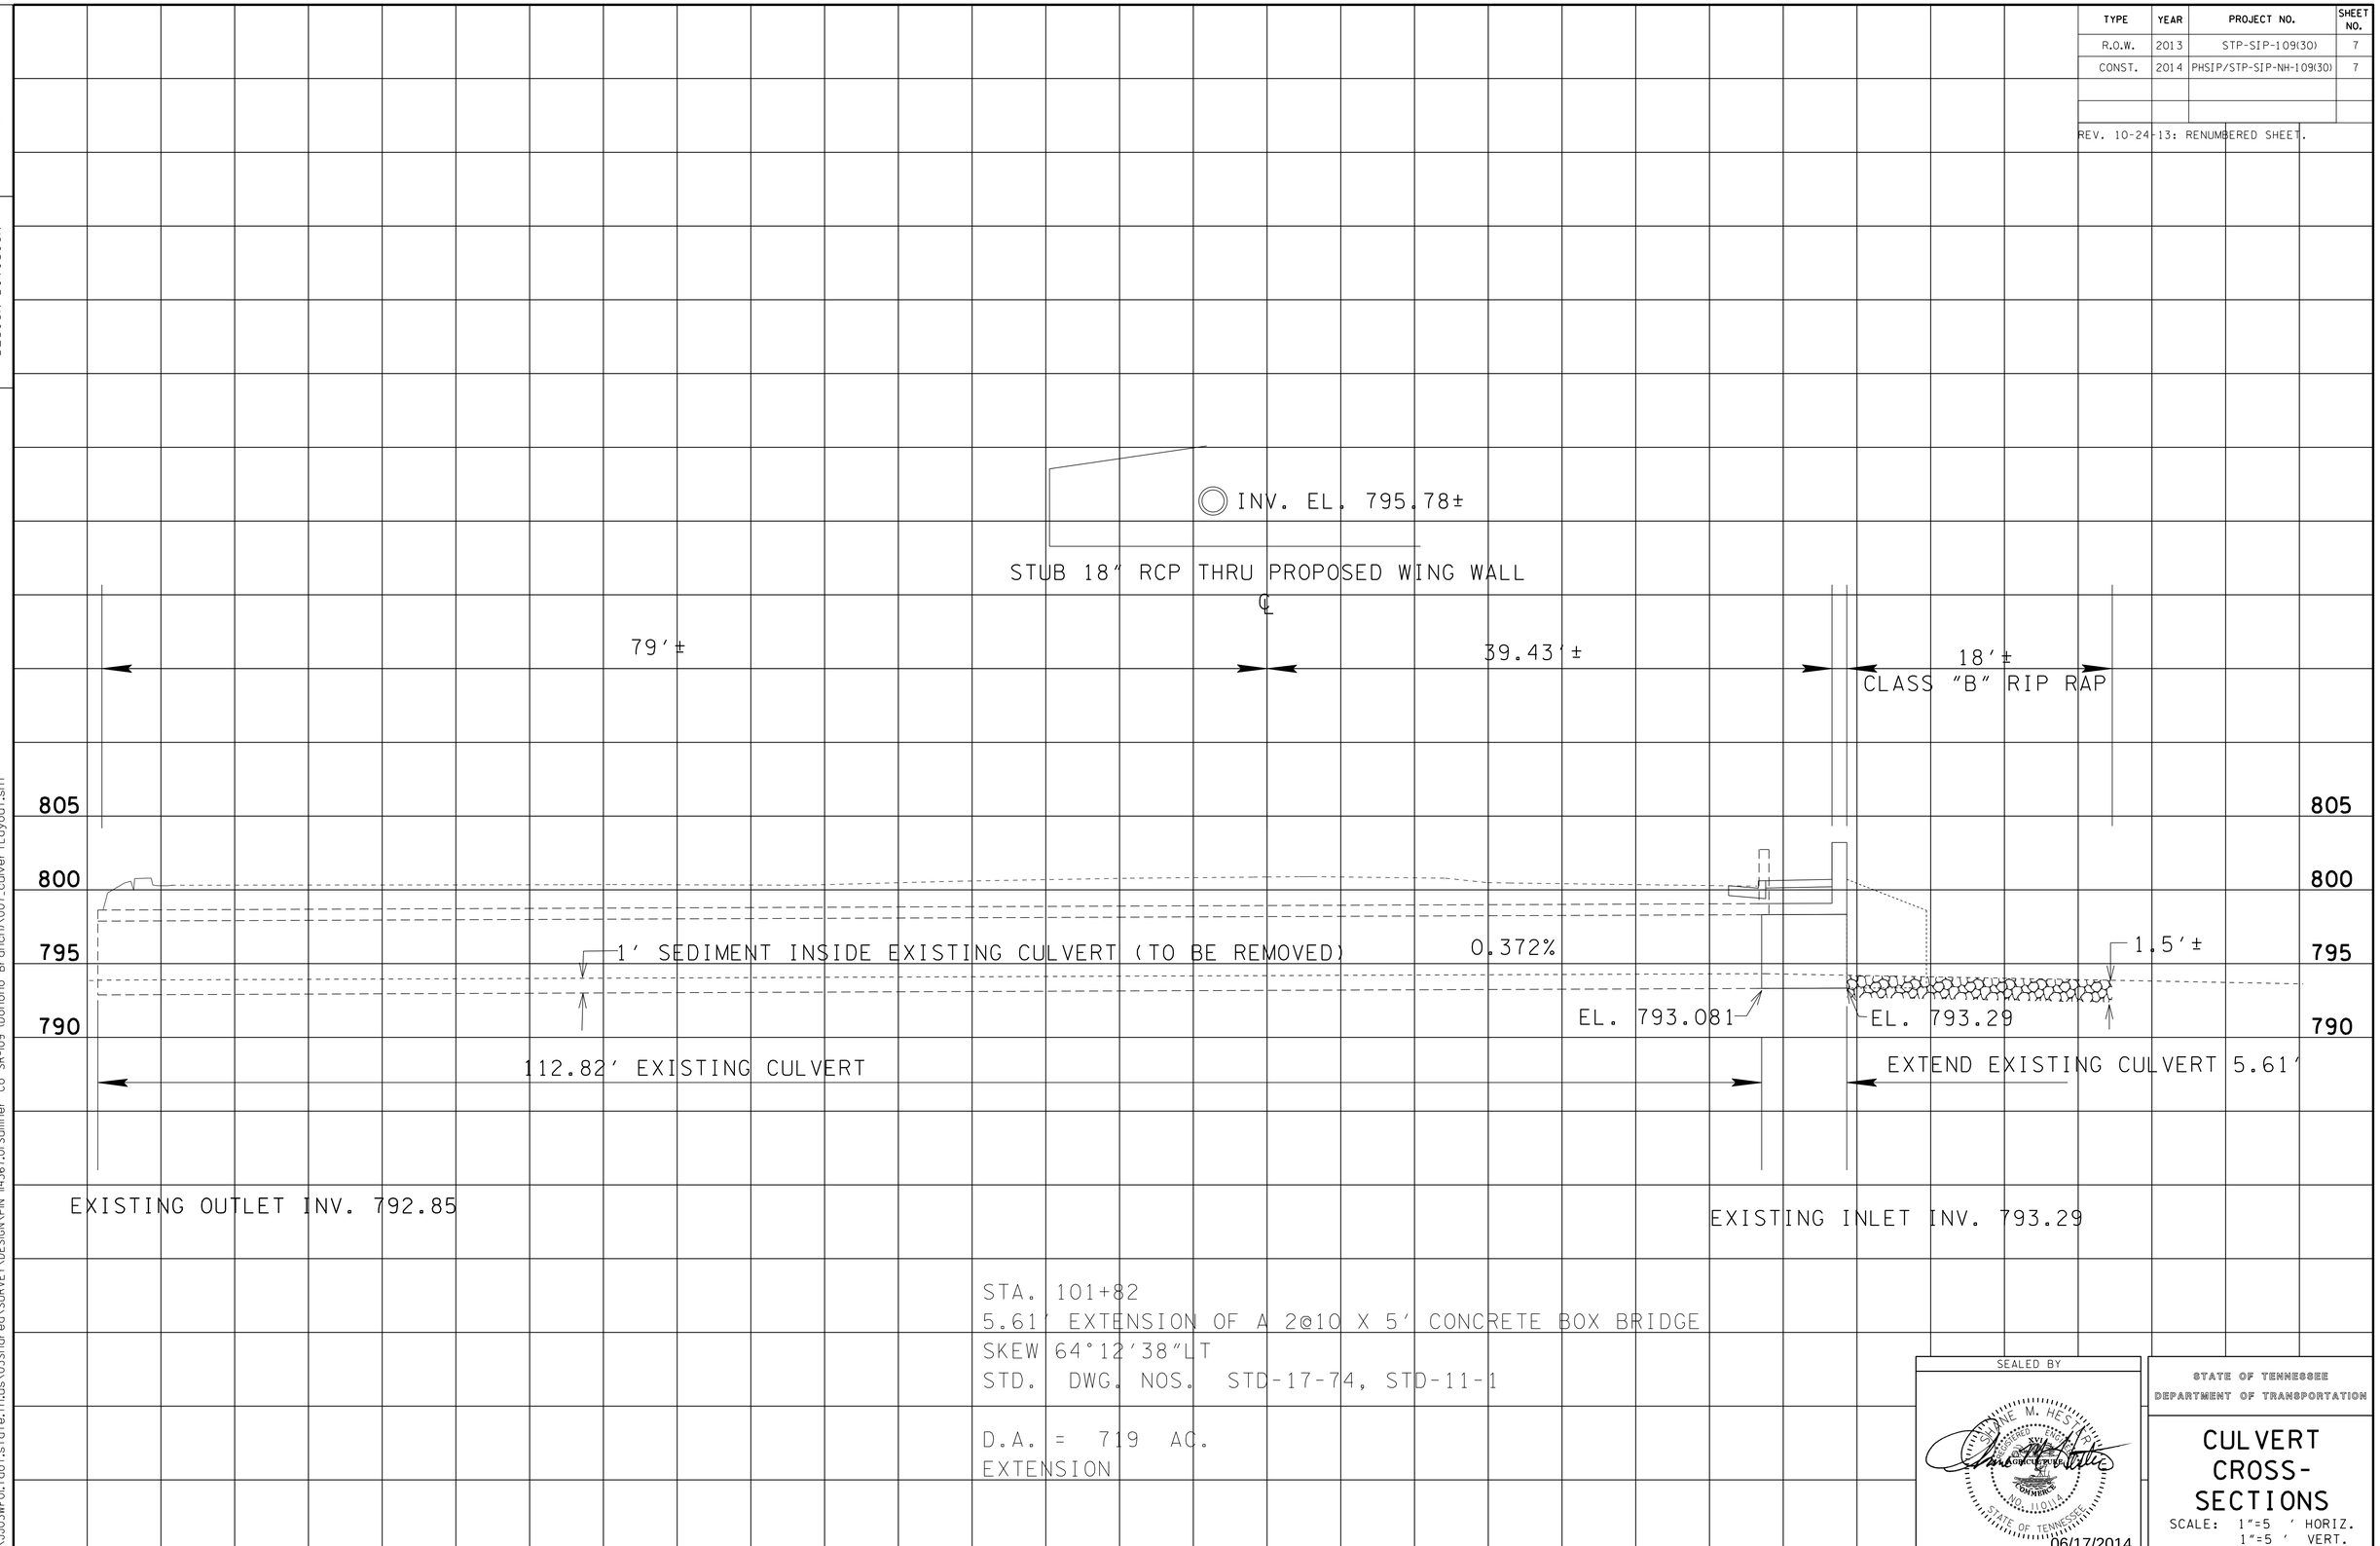

SEALED BY

06/17/2014

STATE OF TENNESSEE
DEPARTMENT OF TRANSPORTATION

CULVERT CROSS-SECTIONS

SCALE: 1"=5 ' HORIZ.
1"=5 ' VERT.

17-JUN-2014 13:47
\\JJ03WF01.tdot.state.tn.us\03Shared\SURVEY\DESIGN\PIN 114367.01 Sumner Co SR-109 (Donaho Branch)\007_culvertLayout.sht