TENNESSEE D.O.T.
DESIGN DIVISION
FILE NO.

DRAINAGE/ HYDRAULIC DATA FOR BRIDGE

STATION 101+82.63 STREAM NAME DONOHO BRANCH

STREAM BED LINING: MUD

DIRECTION OF FLOW LEFT

DRAINAGE AREA 719± AC. ; (X) FLAT ( ) ROLLING ( ) HILLY ( ) MTNS.

PRESENT STRUCTURE: SPAN 113.34' HEIGHT 5' STRUCTURE DOUBLE 10' X 5' BOX SUPERSTRUCTURE

BEGIN STATION-OFFSET 101+70.11 END STATION-OFFSET 101+95.14

LOW BEAM ELEV. 798.32' LOCATION. NE CORNER

INLET INVERT ELEV. 793.29 OUTLET INVERT. 792.85

NORMAL WATER ELEV. 794.0'± EXTREME HIGHWATER ELEV. 796.1'± DATE. MAY 2009

HOW OBTAINED. TR. 3 PROPERTY OWNER RODNEY WIMS

BACKWATER FROM WHAT STREAM (IF APPLICABLE):

EXISTING STRUCTURE CONDITION: GOOD

SEE STREAM CROSS-SECTIONS FOR VEGETATIVE COVER, SEE PRESENT LAYOUT (LEVEL 40) FOR STREAM ALIGNMENT AND CROSS-SECTION LOCATIONS.

SEE CENTERLINE PROFILE OR FIELD BOOK FOR EXISTING BRIDGE OPENING SKETCHES.

REMARKS:

TYPE	YEAR	PROJECT NO.	SHEET NO.
R.O.W.	2012	STP-SIP-109(30)	6
CONST.	2014	PHSIP/STP-SIP-NH-109(30)	6

REV. 10-24-13: RENUMBERED SHEET.

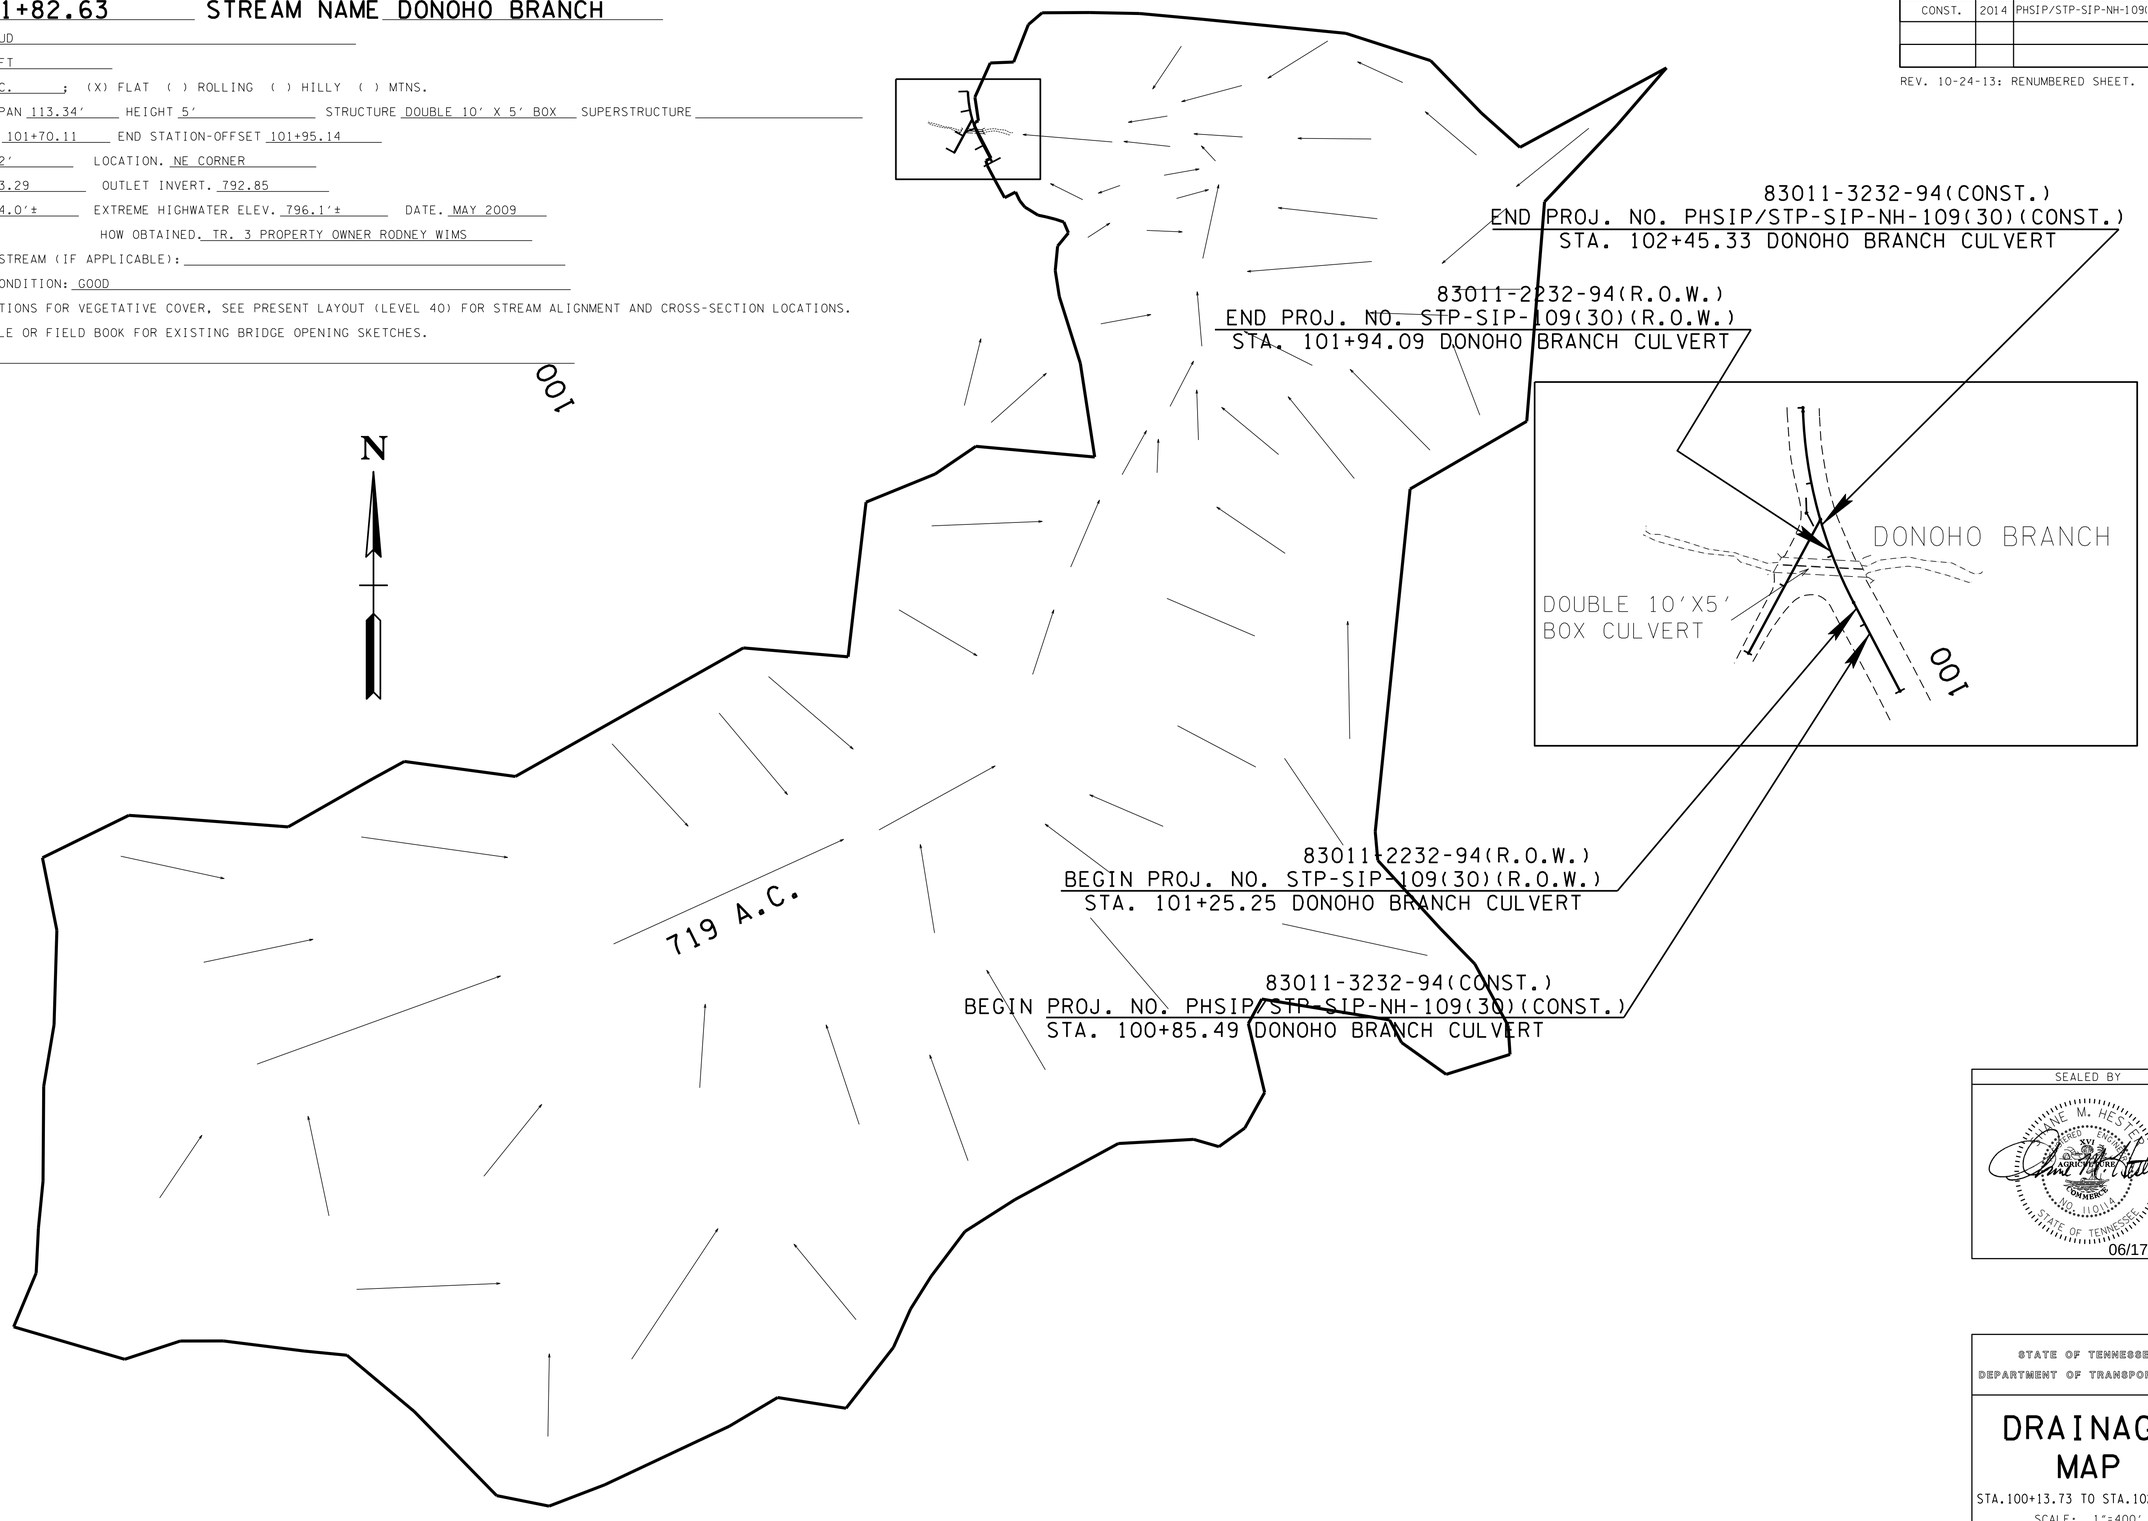

SEALED BY

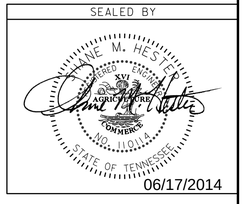

06/17/2014

STATE OF TENNESSEE
DEPARTMENT OF TRANSPORTATION

DRAINAGE MAP

STA.100+13.73 TO STA.102+45.33

SCALE: 1"=400'

17-JUN-2014 13:47
\\JJO3WF01.tdot.state.tn.us\03Shared\SURVEY\DESIGN\PIN 114367.01 Sumner Co SR-109 (Donoho Branch)\006.DrainageMap.sht