TENNESSEE D.O.T.
DESIGN DIVISION
FILE NO.

TYPE	YEAR	PROJECT NO.	SHEET NO.
R.O.W.	2013	STP-SIP-109(30)	3
CONST.	2014	PHSIP/STP-SIP-NH-109(30)	3

SEE SHEET 3A FOR R.O.W. ACQUISITION TABLE AND R.O.W. NOTES

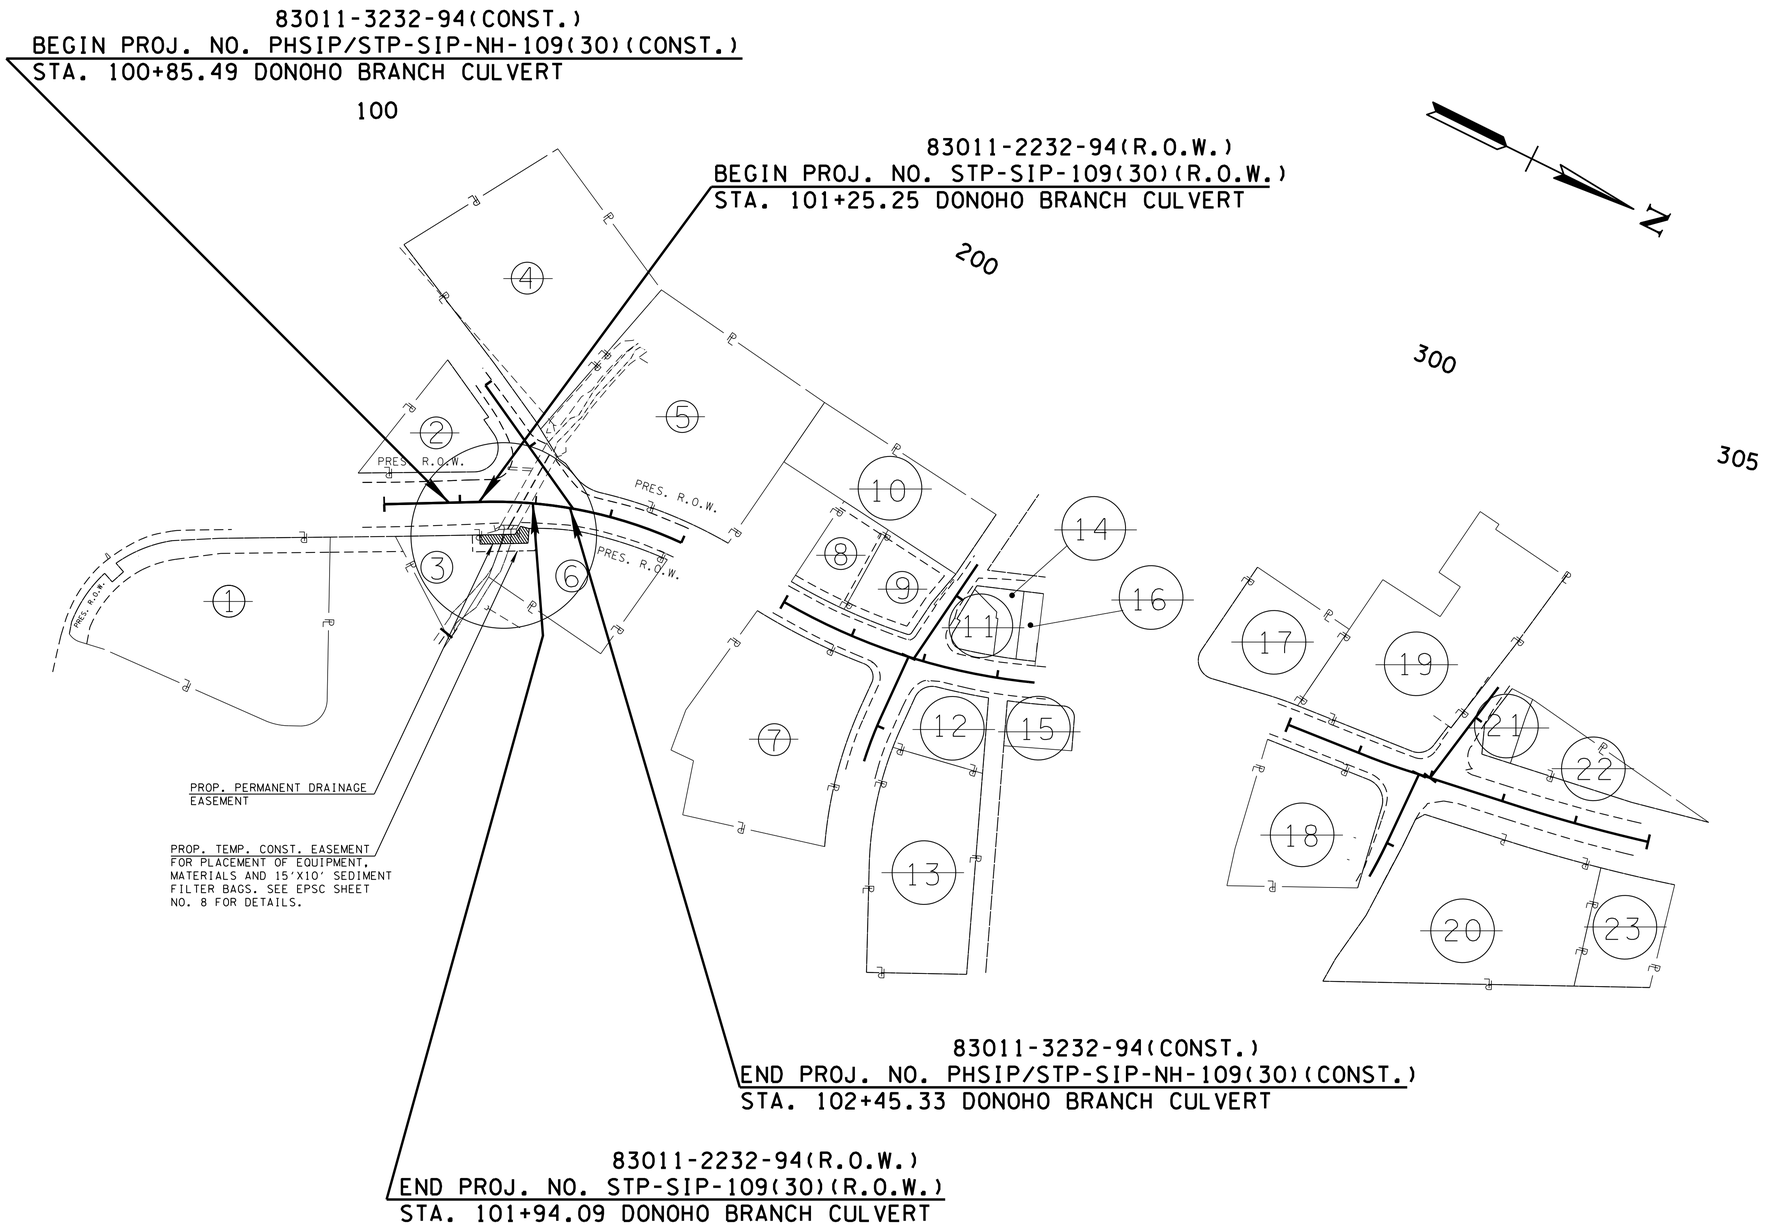

SEALED BY

06/17/2014

STATE OF TENNESSEE
DEPARTMENT OF TRANSPORTATION

PROPERTY MAP

STA.100+13.73 TO STA.102+45.33

SCALE: 1"=100'

7-JUN-2014 13:46
\\JJ03WF01.tdot.state.tn.us\03Shared\SURVEY\DESIGN\PIN 114367.01 Sumner Co SR-109 (Donoho Branch)\003_PropertyMap.sht