TENNESSEE D.O.T.
DESIGN DIVISION
FILE NO.

TYPE	YEAR	PROJECT NO.	SHEET NO.
R.O.W.	2013	NHTSA-HE-345(1)	8
CONST.	2014	PHSIP-345(11)	8

CLAIBORNE S.R. 345
97013-2205-04 (R.O.W.)
13061-3206-94 (CONST.)

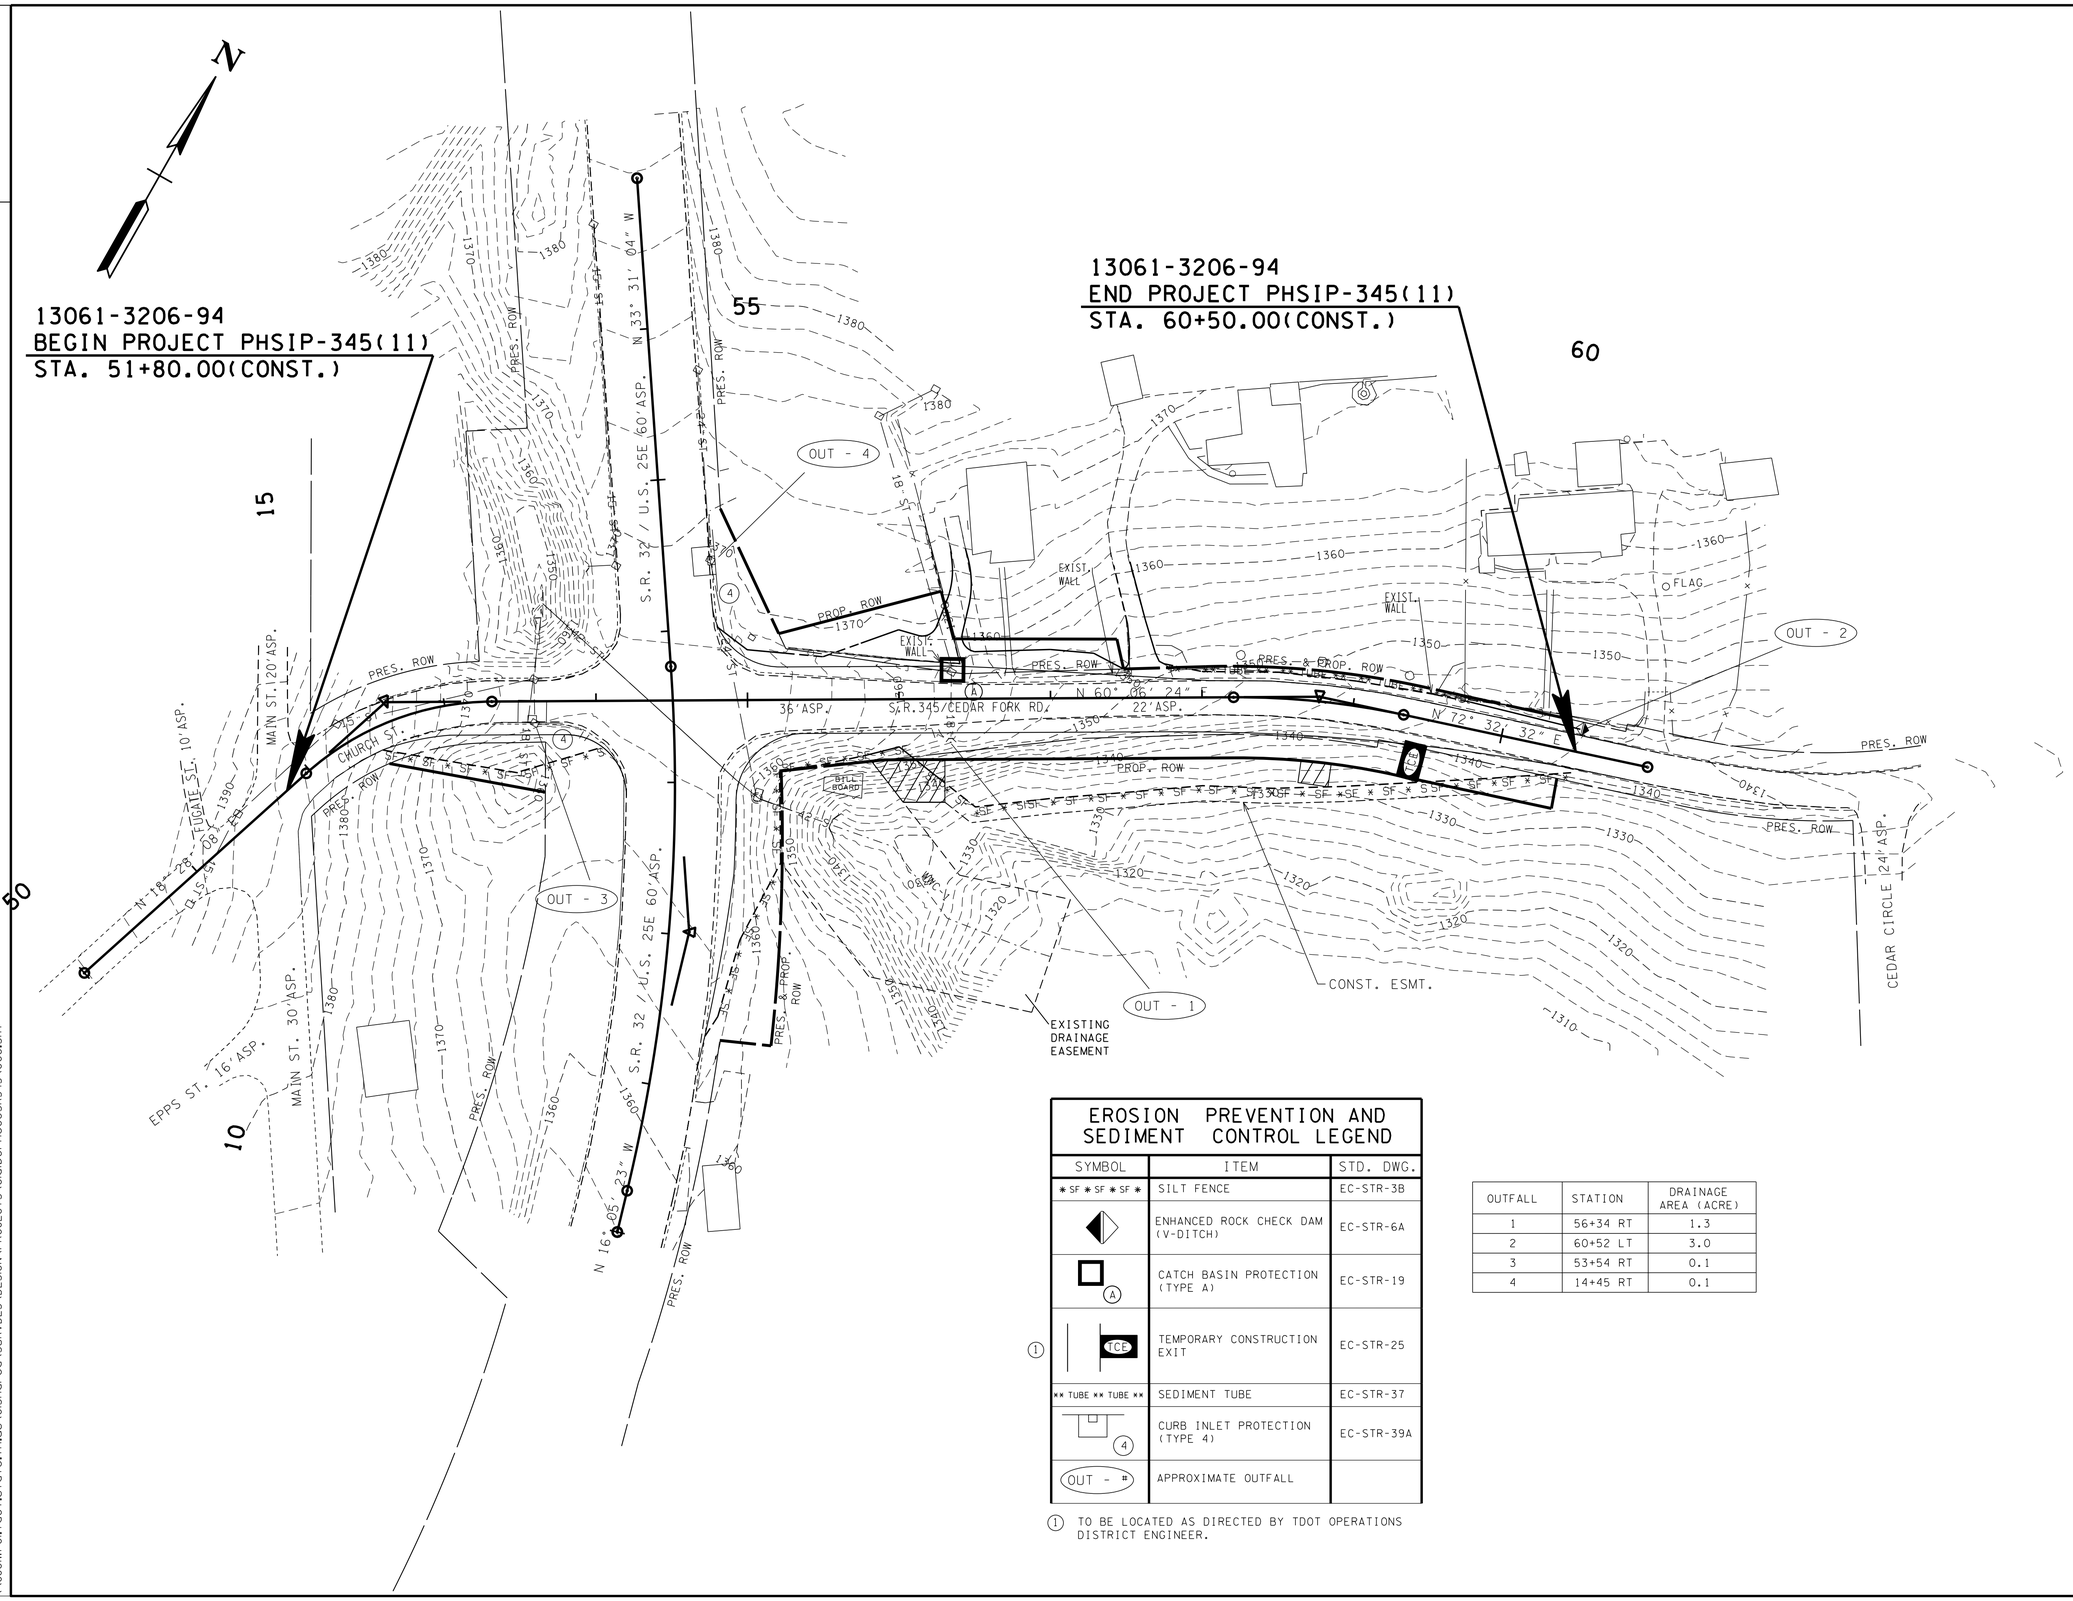

EROSION PREVENTION AND SEDIMENT CONTROL LEGEND

SYMBOL	ITEM	STD. DWG.
* SF * SF * SF *	SILT FENCE	EC-STR-3B
	ENHANCED ROCK CHECK DAM (V-DITCH)	EC-STR-6A
A	CATCH BASIN PROTECTION (TYPE A)	EC-STR-19
1 TCE	TEMPORARY CONSTRUCTION EXIT	EC-STR-25
** TUBE ** TUBE **	SEDIMENT TUBE	EC-STR-37
4	CURB INLET PROTECTION (TYPE 4)	EC-STR-39A
OUT - #	APPROXIMATE OUTFALL	

1 TO BE LOCATED AS DIRECTED BY TDOT OPERATIONS DISTRICT ENGINEER.

OUTFALL	STATION	DRAINAGE AREA (ACRE)
1	56+34 RT	1.3
2	60+52 LT	3.0
3	53+54 RT	0.1
4	14+45 RT	0.1

SEALED BY

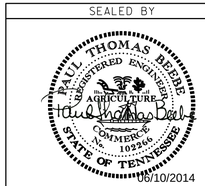

05/10/2014

COORDINATES ARE NAD/83(1995), ARE DATUM ADJUSTED BY THE FACTOR OF 1.000050 AND TIED TO THE TGRN. ALL ELEVATIONS ARE REFERENCED TO THE NAVD 1988.

STATE OF TENNESSEE
DEPARTMENT OF TRANSPORTATION

EROSION PREVENTION AND SEDIMENT CONTROL PLAN (STAGE 1)

STA. 51+80 TO STA. 60+50

SCALE: 1"= 50'

10-JUN-2014 10:27
\\JJOWF01.tdot.state.tn.us\01Shared\SURVDES\DESIGN\PROJECTS\ClaibornecoSR345\008.SHT