TENNESSEE D.O.T.
DESIGN DIVISION
FILE NO.

TYPE	YEAR	PROJECT NO.	SHEET NO.
R.O.W.	2013	NHTSA-HE-345(1)	5
CONST.	2014	PHSIP-345(11)	5

CLAIBORNE S.R. 345
97013-2205-04 (R.O.W.)
13061-3206-94 (CONST.)

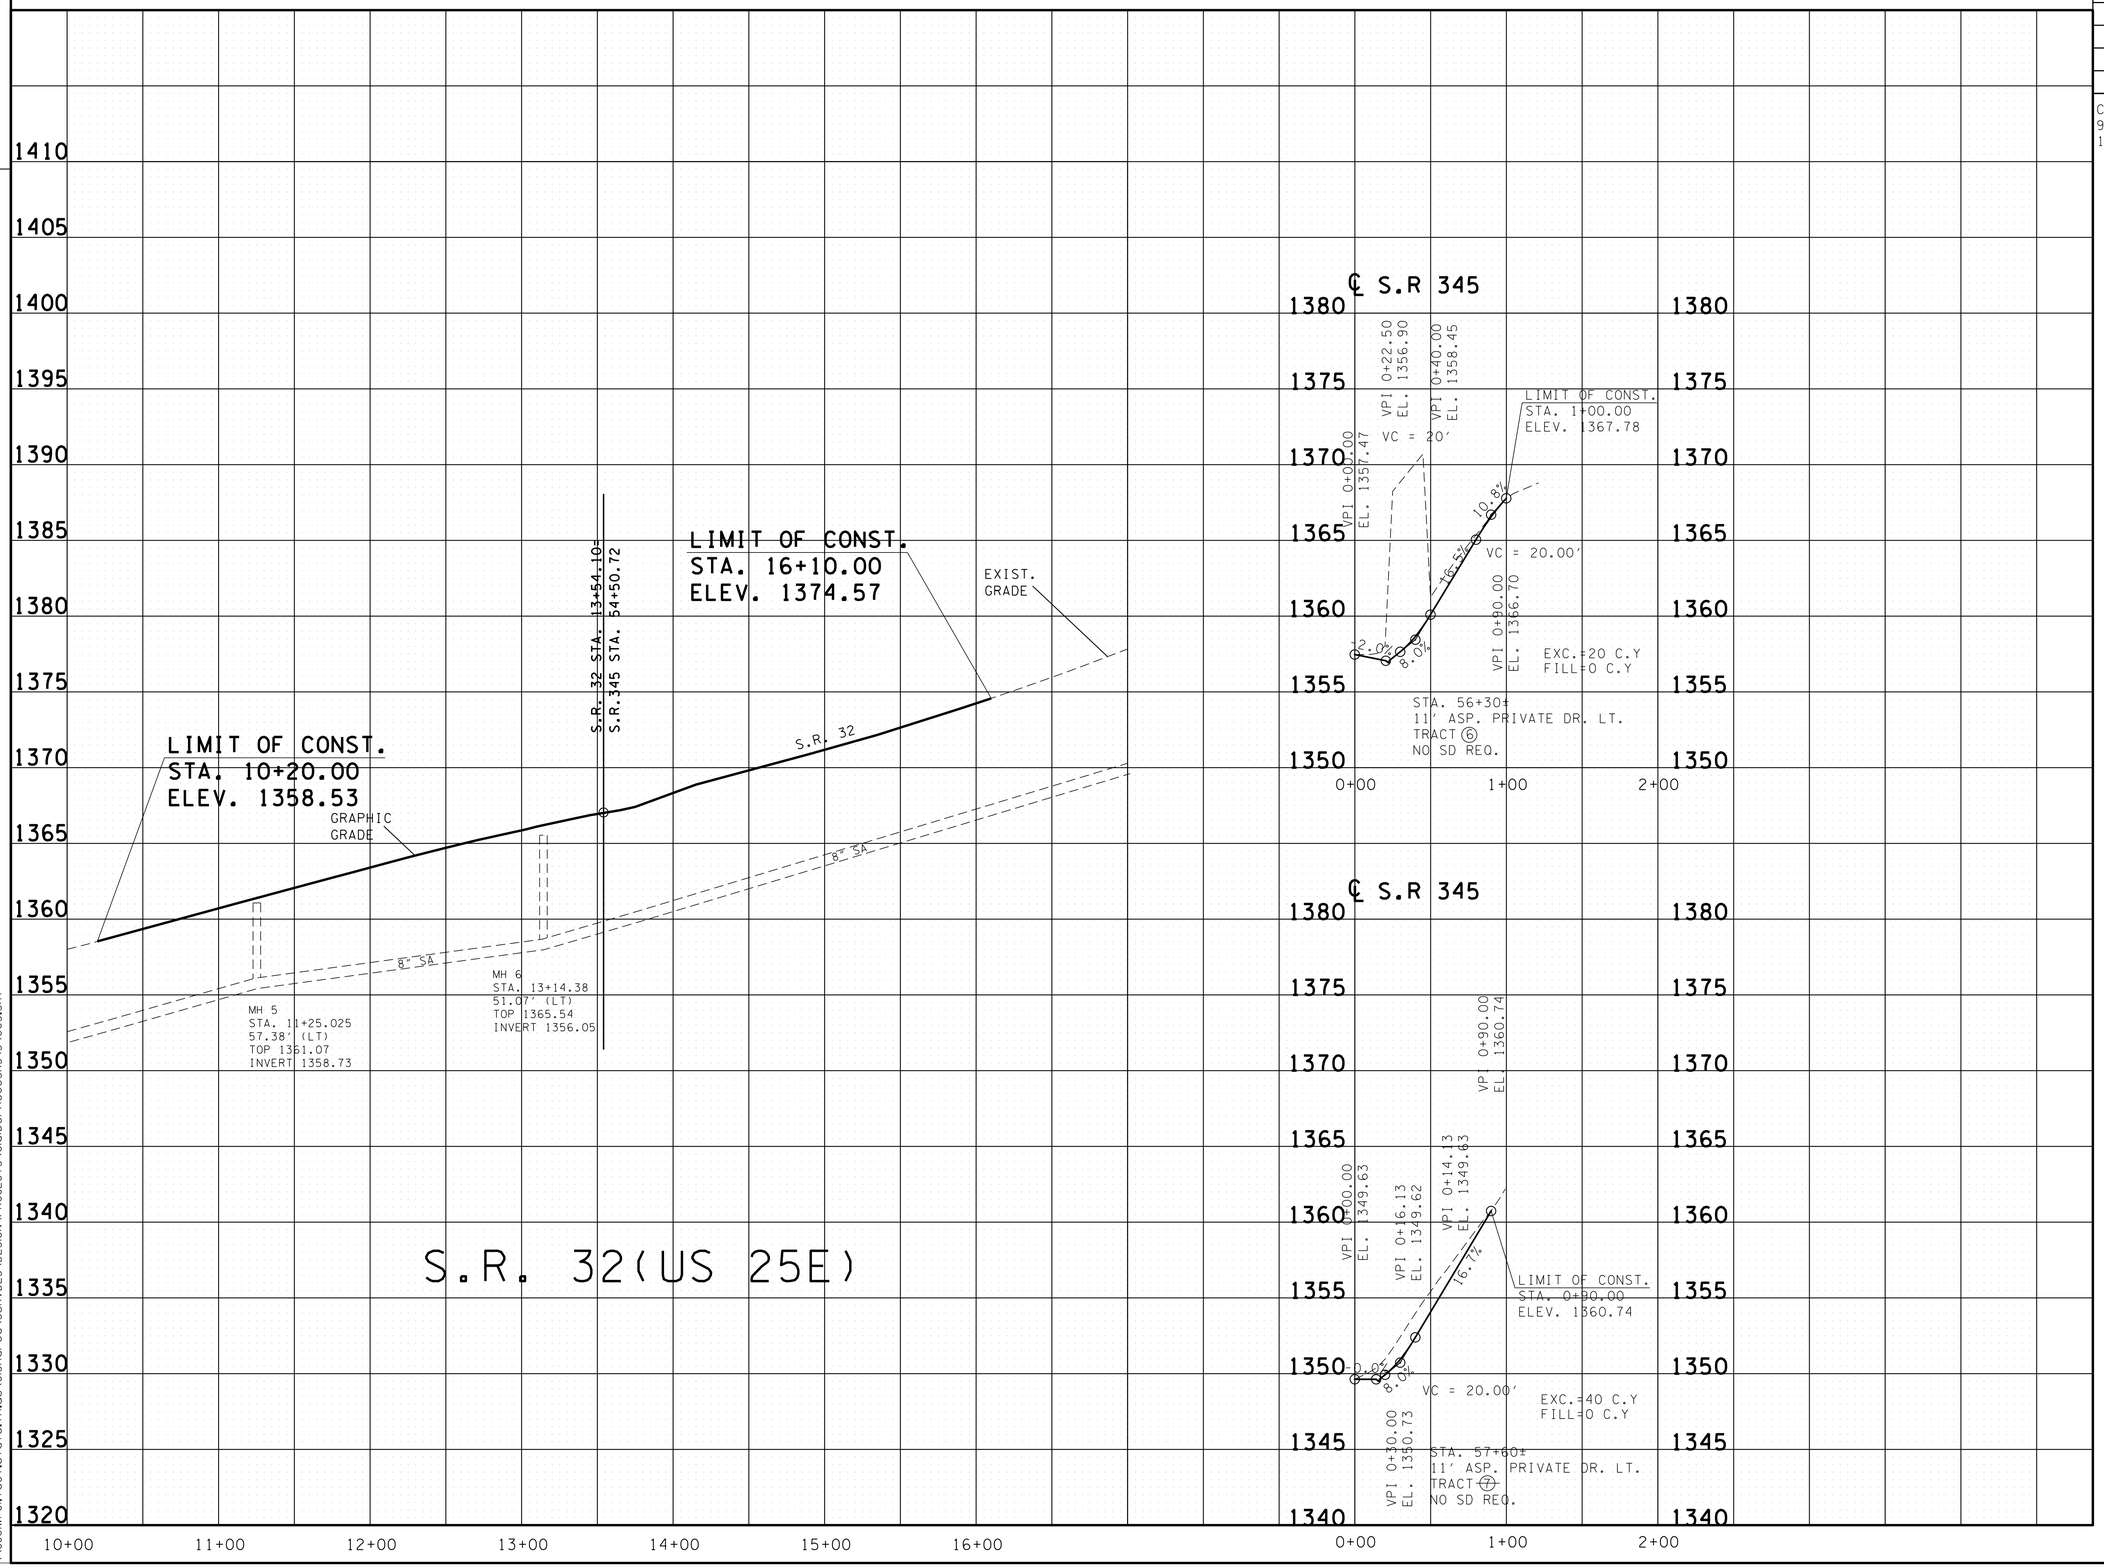

NOTE:
FINISHED GRADE IS 1¼"
ABOVE EXISTING GRADE

SEALED BY

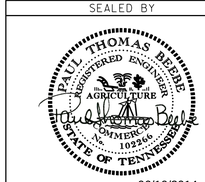

06/10/2014

STATE OF TENNESSEE
DEPARTMENT OF TRANSPORTATION

PROFILE OF SIDE ROAD AND PRIVATE DRIVES

SCALE: 1"= 50' HORIZ.
1"= 5' VERT.

10-JUN-2014 10:27
\\JOWF01.tdot.state.tn.us\0Shared\SURVDES\DESIGN\PROJECTS\ClaiborneCoSR345\005.SHT